NOTES:
1. SEE NOTES DWG. 730

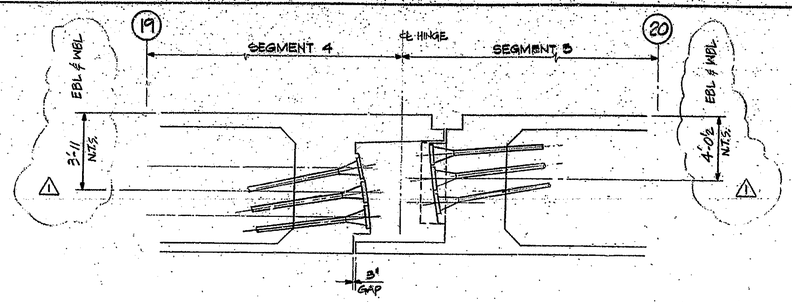

SECTION C TENDON ANCHORAGE AT EXP. JT. 7
1/4" = 1'-0

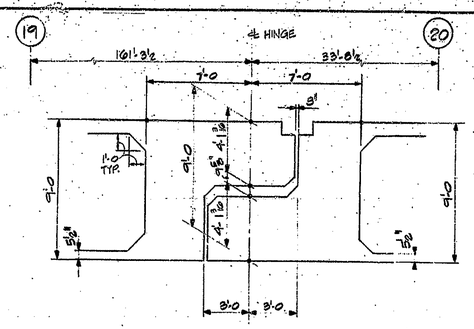

SECTION B DEPTH OF GIRDER AT EXPANSION BEARING
1/4" = 1'-0

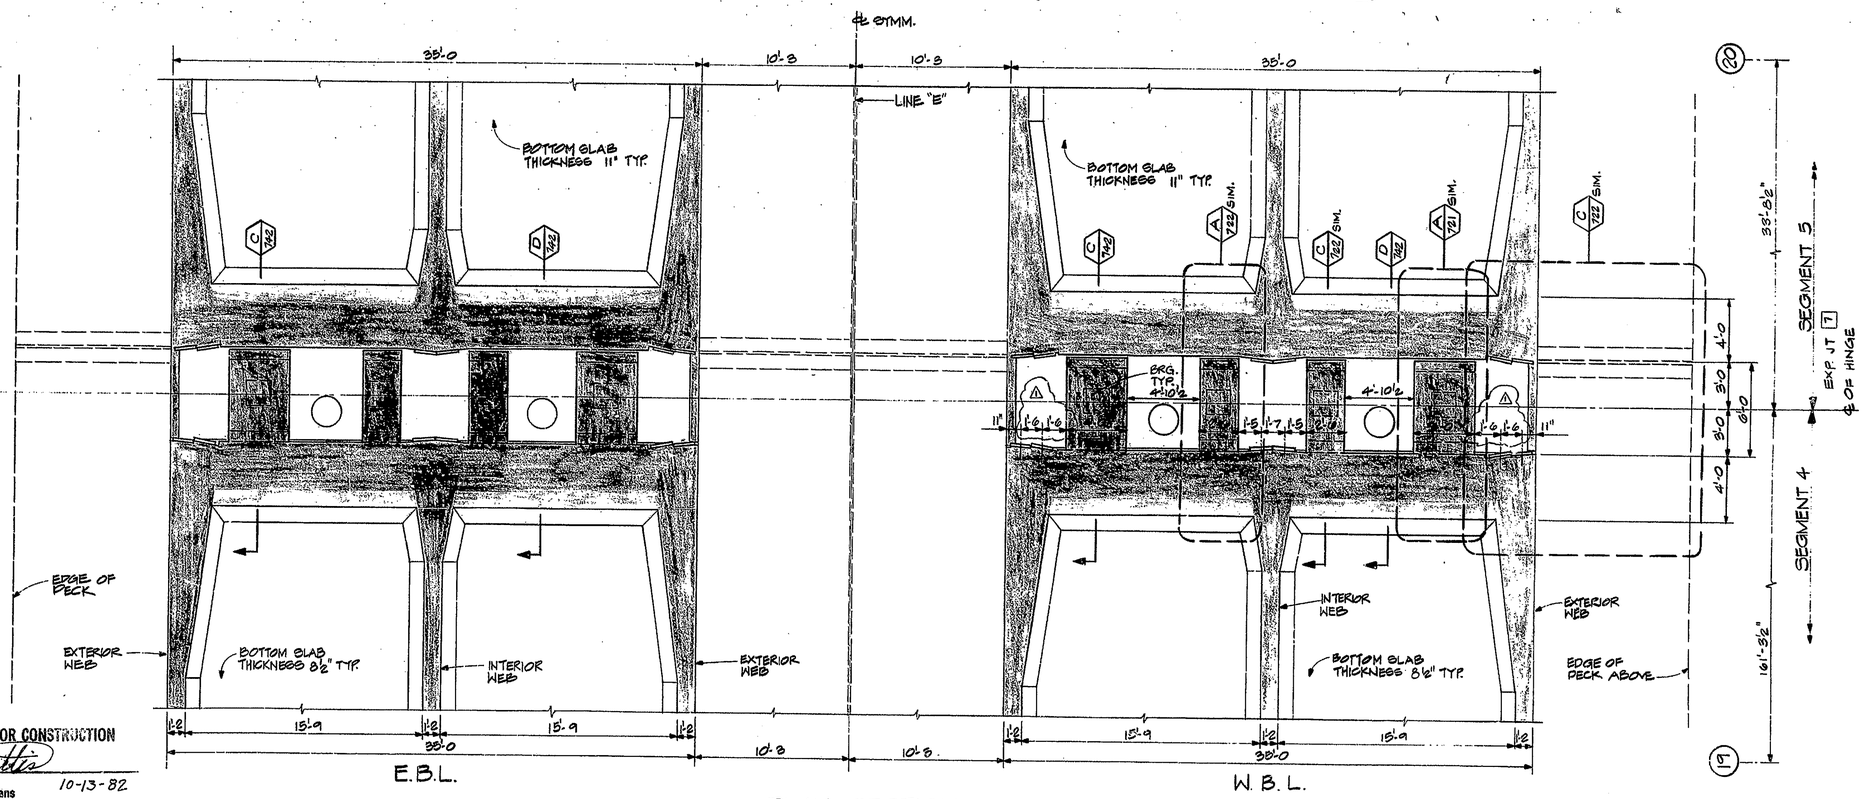

PLAN SECTION A
1/4" = 1'-0

APPROVED FOR CONSTRUCTION
J. D. Mattis
J. D. MATTIS
Engineer of Bridge Plans
10-13-82

NO.	REVISION	DATE
1	C.G.S. AT HINGE	JULY '82

T. Y. LIN INTERNATIONAL
STRUCTURAL ENGINEERS

REID, QUEBE, ALLISON, WILCOX AND ASSOCIATES INC.
CONSULTING ENGINEERS

WALSH CONSTRUCTION COMPANY
A DIVISION OF GUY F. ATKINSON CO.
DARIEN, CONNECTICUT

SHEET TITLE
HINGE PLAN – EXPANSION JOINT 7

CLINE AVENUE EXTENSION OVER INDIANA HARBOR CANAL
BRIDGE FILE: 912-45-2546 CONTRACT NO. 8-11612 INDIANA STATE HIGHWAY COMMISSION

SHEET N.
740