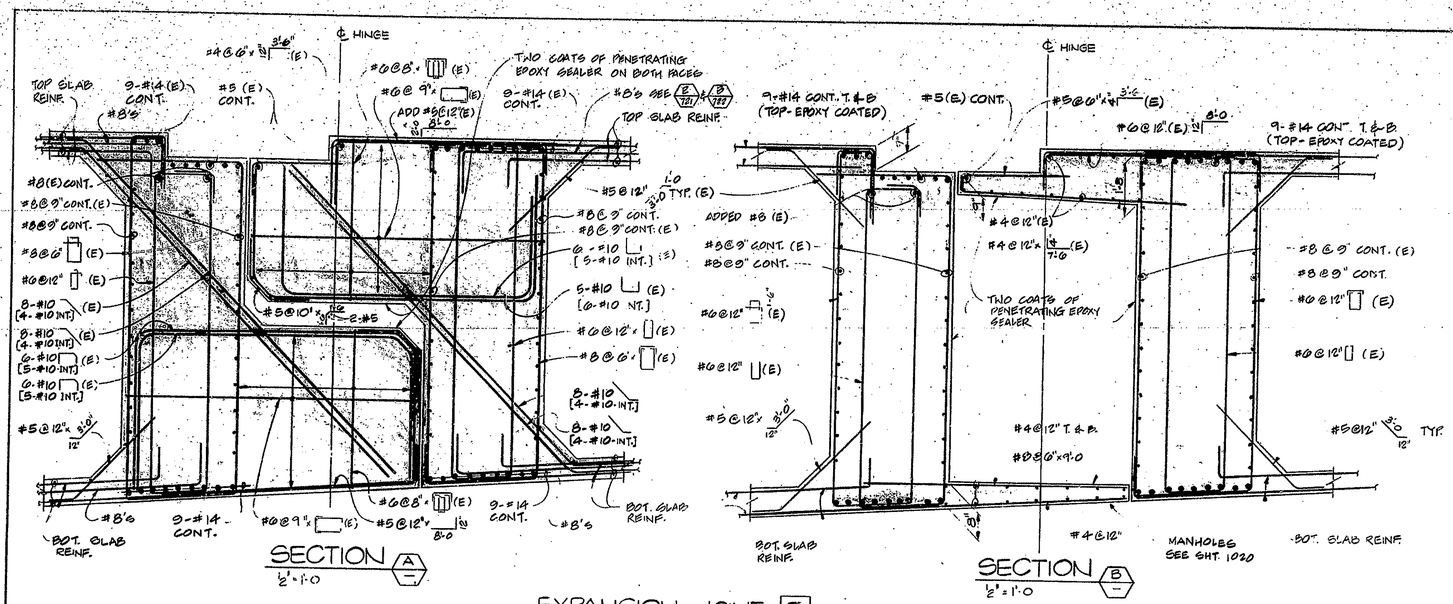

EXPANSION JOINT 5

NOTE:

1. REFER TO DETAIL A/721 FOR INTERIOR HINGE REINFORCING ARRANGEMENT AND TO DETAIL A/721 FOR EXTERIOR.
2. READ THIS DRAWING WITH SHEET 721 AND 722.
3. SEE NOTES SHEET 721.
4. EXTERIOR (4'-0") & INTERIOR (2'-6") HINGE REINF. IS INDICATED. INT. IS FOR THE 2'-6" HINGE. AMOUNT AND DETAILS OF REINFORCING ARE SIMILAR TO B/721 FOR EXT. AND B/722 FOR INTERIOR.

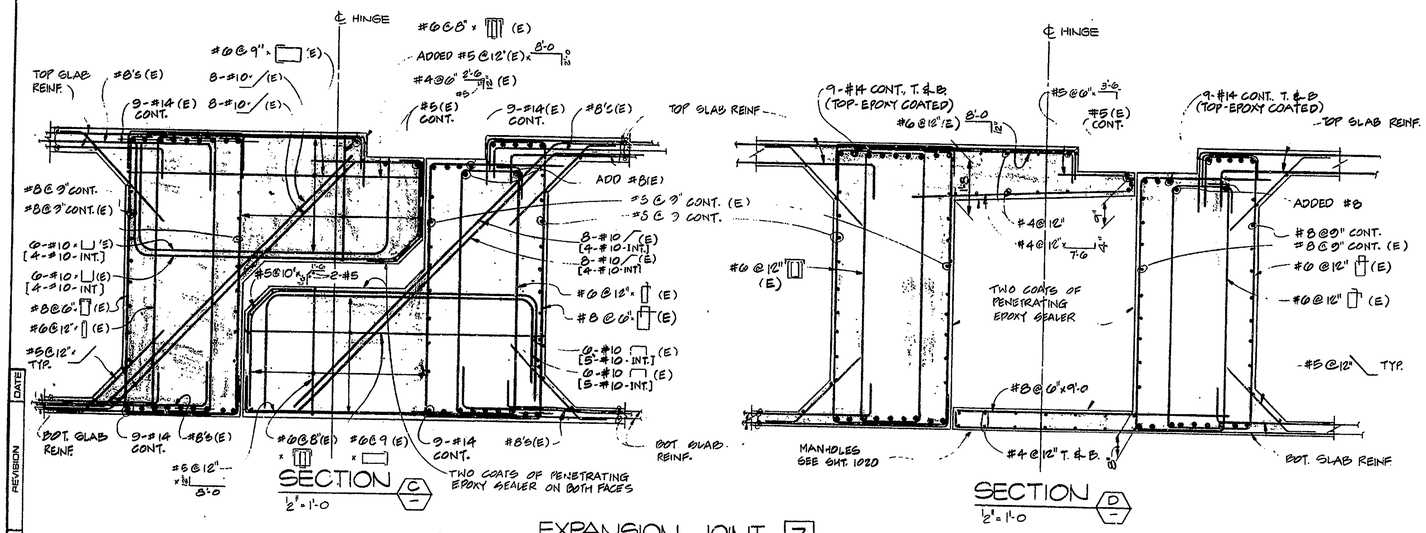

EXPANSION JOINT 7

9-7-82

NO	REVISION	DATE
1	BLOCK-OUT DIMS.	JAN '82

T. Y. LIN INTERNATIONAL
STRUCTURAL ENGINEERS

REID, QUEBE, ALLISON, WILCOX AND ASSOCIATES INC.
CONSULTING ENGINEERS

WALSH CONSTRUCTION COMPANY
A DIVISION OF GUY F. ATKINSON CO.
DARIEN, CONNECTICUT

SHEET TITLE
HINGE DETAILS – JOINTS 5 AND 7

CLINE AVENUE EXTENSION OVER INDIANA HARBOR CANAL
BRIDGE FILE: 912-45-2546 CONTRACT NO. 8-11612
INDIANA STATE HIGHWAY COMMISSION

SHEET N.
742