NOTES:
1. SEE NOTES ON G. 780.

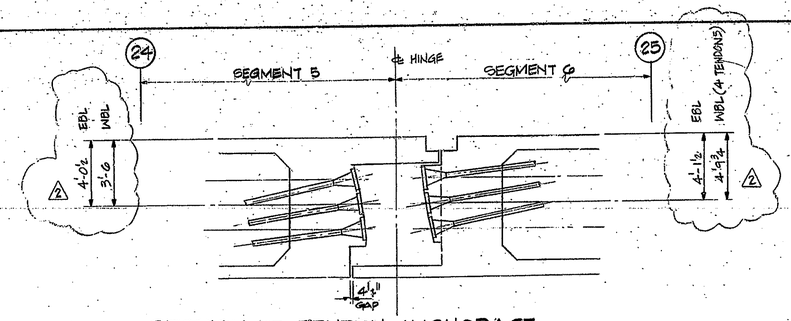

SECTION (C) TENDON ANCHORAGE AT EXP. JT. 8 & 8'
1/4" = 1'-0

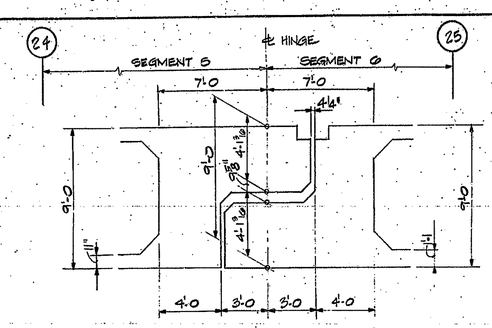

SECTION (B) DEPTH OF GIRDER AT EXPANSION BEARING
1/4" = 1'-0

APPROVED FOR CONSTRUCTION
J. D. Mattis
J. D. MATTIS
Engineer of Bridge Plans
10-13-82

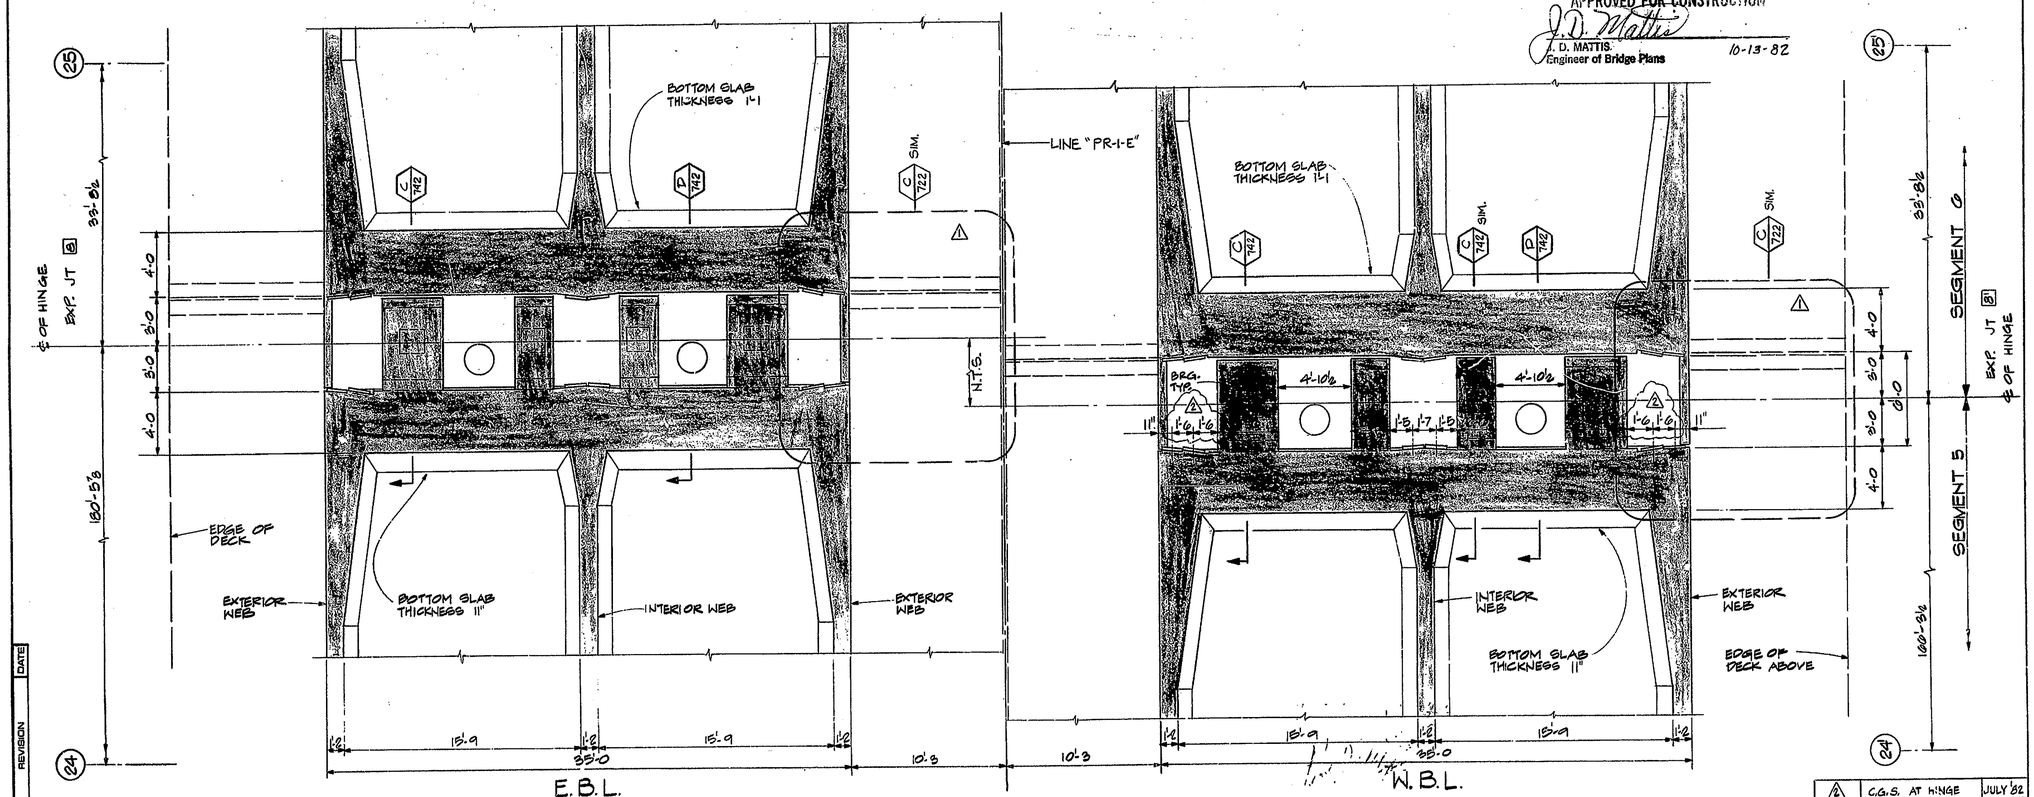

PLAN SECTION (A)
1/4" = 1'-0

NO.	REVISION	DATE
2	C.G.S. AT HINGE	JULY '82
1	SECTION MARK	DEC. '81

NO.	REVISION	DATE

T. Y. LIN INTERNATIONAL
STRUCTURAL ENGINEERS

REID, QUEBE, ALLISON, WILCOX AND ASSOCIATES INC.
CONSULTING ENGINEERS

T. Y. LIN REGISTERED No. 18266 STATE OF INDIANA PROFESSIONAL ENGINEER

WALSH CONSTRUCTION COMPANY
A DIVISION OF GUY F. ATKINSON CO.
DARIEN, CONNECTICUT

SHEET TITLE
HINGE PLAN – EXPANSION JOINT 8 & 8'

CLINE AVENUE EXTENSION OVER INDIANA HARBOR CANAL
BRIDGE FILE: 912-46-2548 CONTRACT NO. 8-11612 INDIANA STATE HIGHWAY COMMISSION

SHEET N.
760