NOTES:

1. WORK THIS SHEET WITH:

960 DEAD END ANCHORS RAMP "D"

961 PRESTRESSING REINF., EXP. JT. 9

1021 - BEARING SETTING

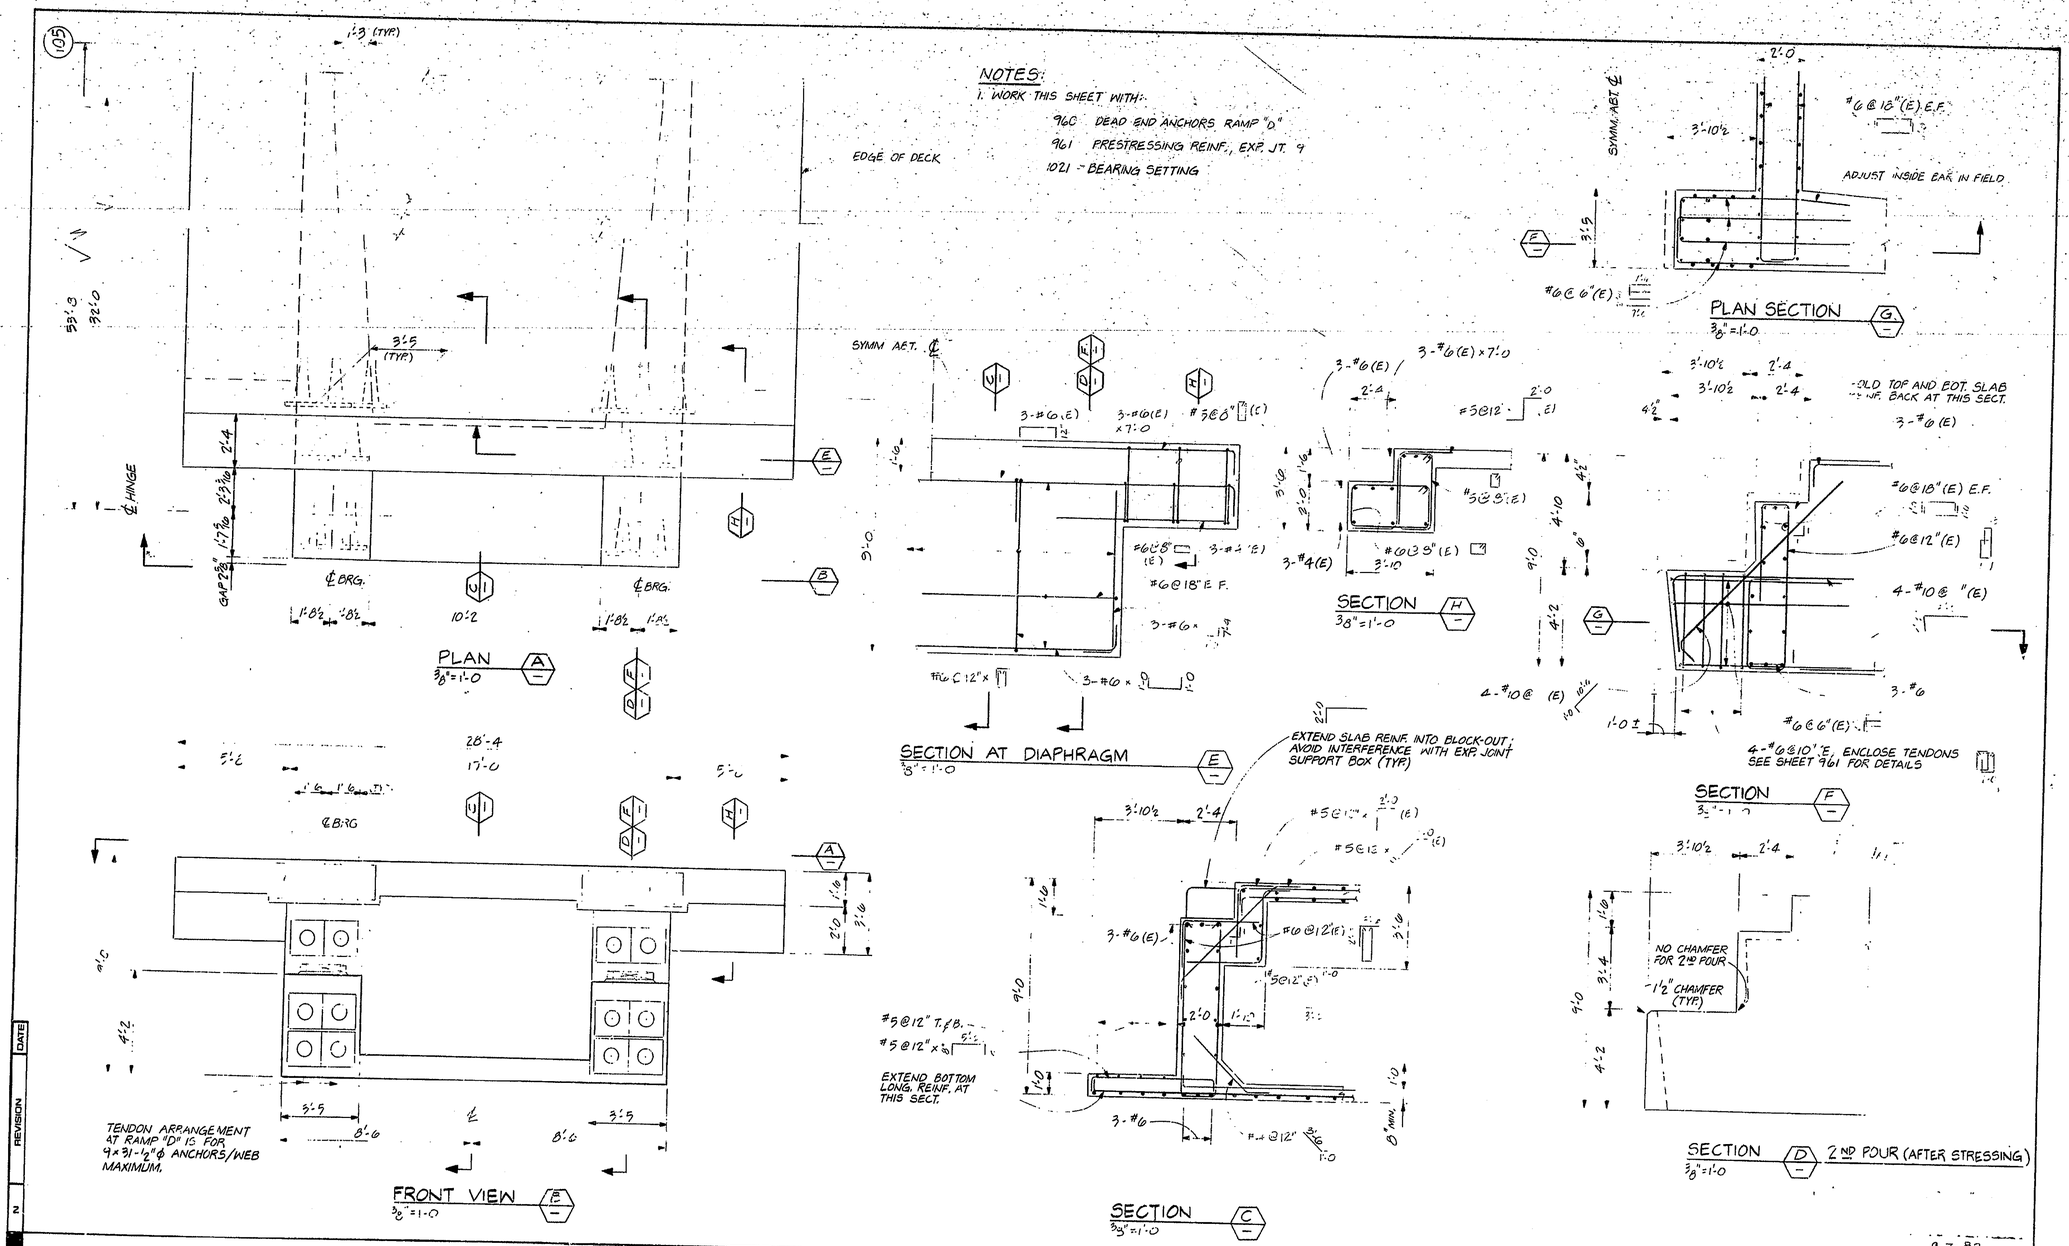

DATE	REVISION
	2

9-7-82

T. Y. LIN INTERNATIONAL
STRUCTURAL ENGINEERS

REID, QUEBE, ALLISON, WILCOX AND ASSOCIATES INC.
CONSULTING ENGINEERS

T. Y. LIN REGISTERED No. 18256 STATE OF INDIANA PROFESSIONAL ENGINEER

WALSH CONSTRUCTION COMPANY
A DIVISION OF GUY F. ATKINSON CO.
DARIEN, CONNECTICUT

SHEET TITLE: **RAMP "D" EXPANSION JOINT 9**

CLINE AVENUE EXTENSION OVER INDIANA HARBOR CANAL
BRIDGE FILE: 912-45-2548 CONTRACT NO. B-11612
INDIANA STATE HIGHWAY COMMISSION

SHEET N. **761**