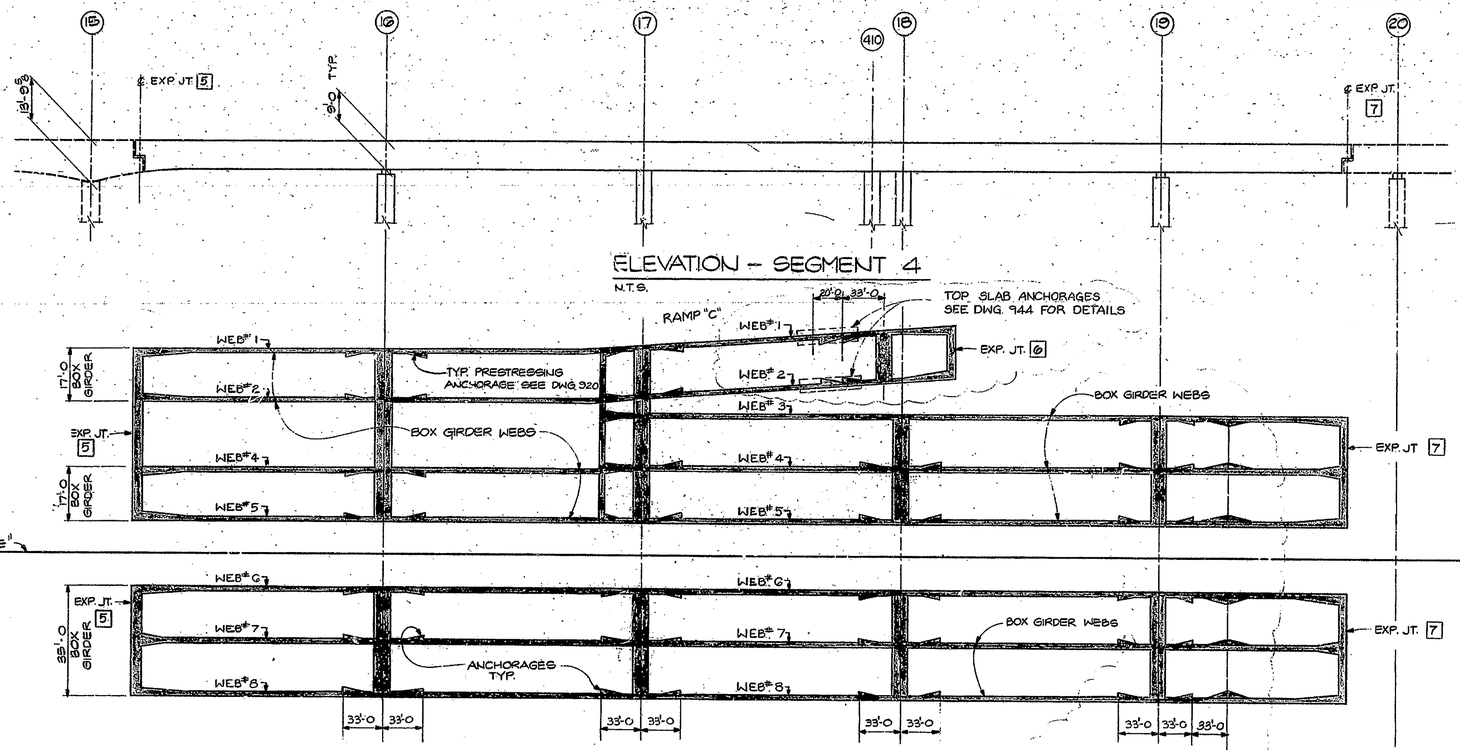

APPROVED FOR CONSTRUCTION
J. D. Mattis
J. D. MATTIS
Engineer of Bridge Plans
9-7-82

NOTE

1. TENDON = ONE 4" ϕ DUCT WITH UP TO 31 - ½" ϕ PRESTRESSING STRANDS.
2. FINAL PRESTRESSING DETAILS SHALL BE APPROVED BY THE ENGINEER BEFORE COMMENCING WORK.
3. ◇ INDICATES COUPLER LOCATION

NO.	REVISION	DATE
1	CONST. JT.	DEC. '81

T. Y. LIN INTERNATIONAL
STRUCTURAL ENGINEERS

REID, QUEBE, ALLISON, WILCOX AND ASSOCIATES INC.
CONSULTING ENGINEERS

WALSH CONSTRUCTION COMPANY
A DIVISION OF GUY F. ATKINSON CO.
DARIEN, CONNECTICUT

SHEET TITLE
CABLE LAYOUT - SEGMENT 4

CLINE AVENUE EXTENSION OVER INDIANA HARBOR CANAL
BRIDGE FILE: 912-45-2548 CONTRACT NO. 8-11612 INDIANA STATE HIGHWAY COMMISSION

SHEET N.
844