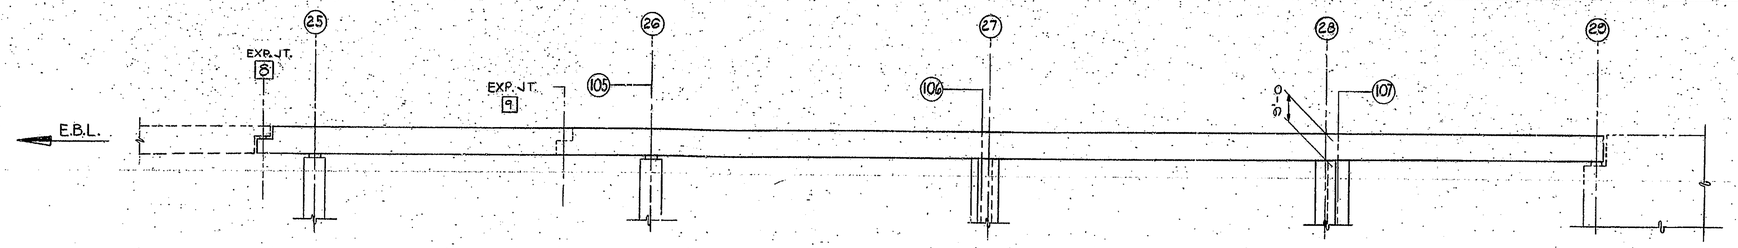

ELEVATION - SEGMENT 6

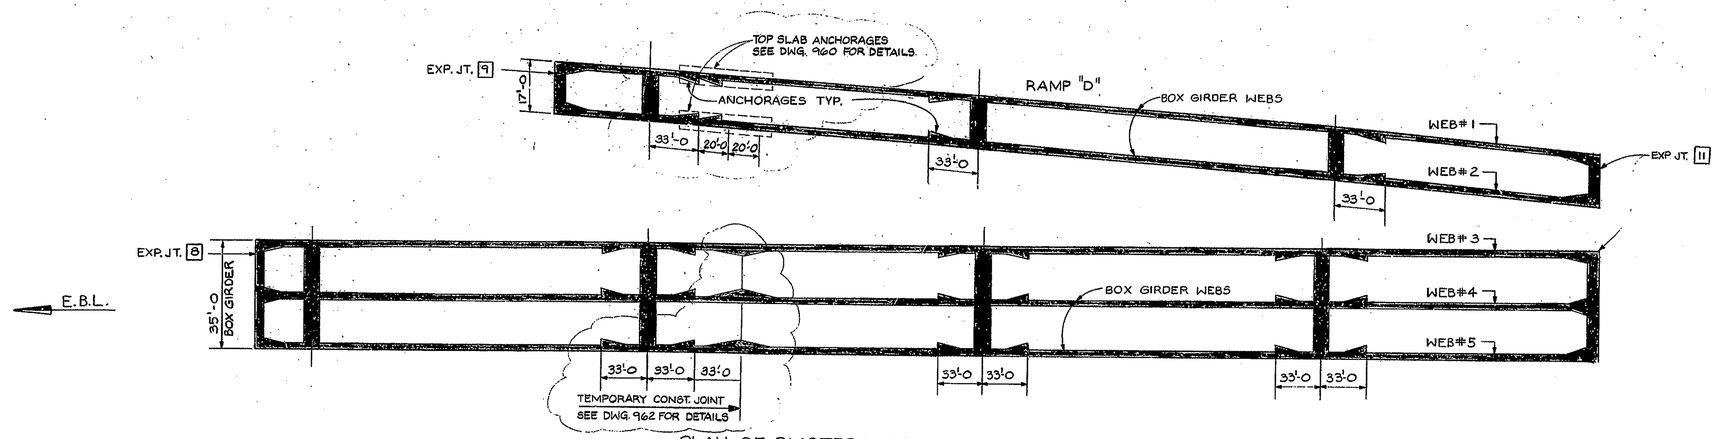

PLAN OF BLISTERS E.B.L.
N.T.S.

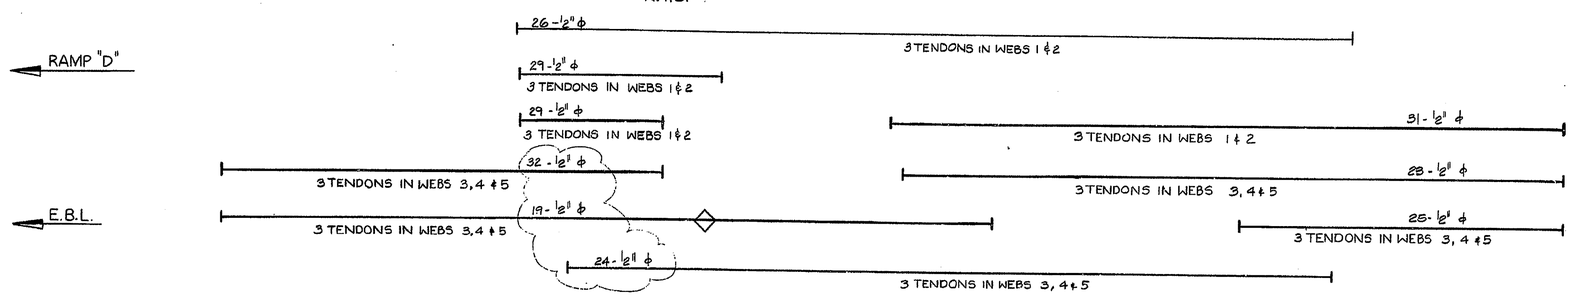

TENDON LAYOUT E.B.L.
N.T.S.

NOTES

1. TENDON = ONE 4" ϕ DUCT WITH UP TO 31-1/2" ϕ PRESTRESSING STRANDS.
2. FINAL PRESTRESSING DETAILS SHALL BE APPROVED BY THE ENGINEER BEFORE COMMENCING WORK.
3. ◇ INDICATES COUPLER LOCATION.

APPROVED FOR CONST. JOINT
J. D. MATTIS
Engineer of Bridge Plans
9-7-82

NO.	REVISION	DATE
1	TEMP. CONST. JOINT	DEC.'81

N.	REVISION	DATE

T. Y. LIN INTERNATIONAL
STRUCTURAL ENGINEERS

REID, QUEBE, ALLISON, WILCOX AND ASSOCIATES INC.
CONSULTING ENGINEERS

REGISTERED PROFESSIONAL ENGINEER No. 18765 STATE OF INDIANA

WALSH CONSTRUCTION COMPANY
A DIVISION OF GUY F. ATKINSON CO.
DARIEN, CONNECTICUT

SHEET TITLE
CABLE LAYOUT E.B.L. - SEGMENT 6

CLINE AVENUE EXTENSION OVER INDIANA HARBOR CANAL
BRIDGE FILE: 912-45-2548 CONTRACT NO. B-11612
INDIANA STATE HIGHWAY COMMISSION

SHEET N.
864