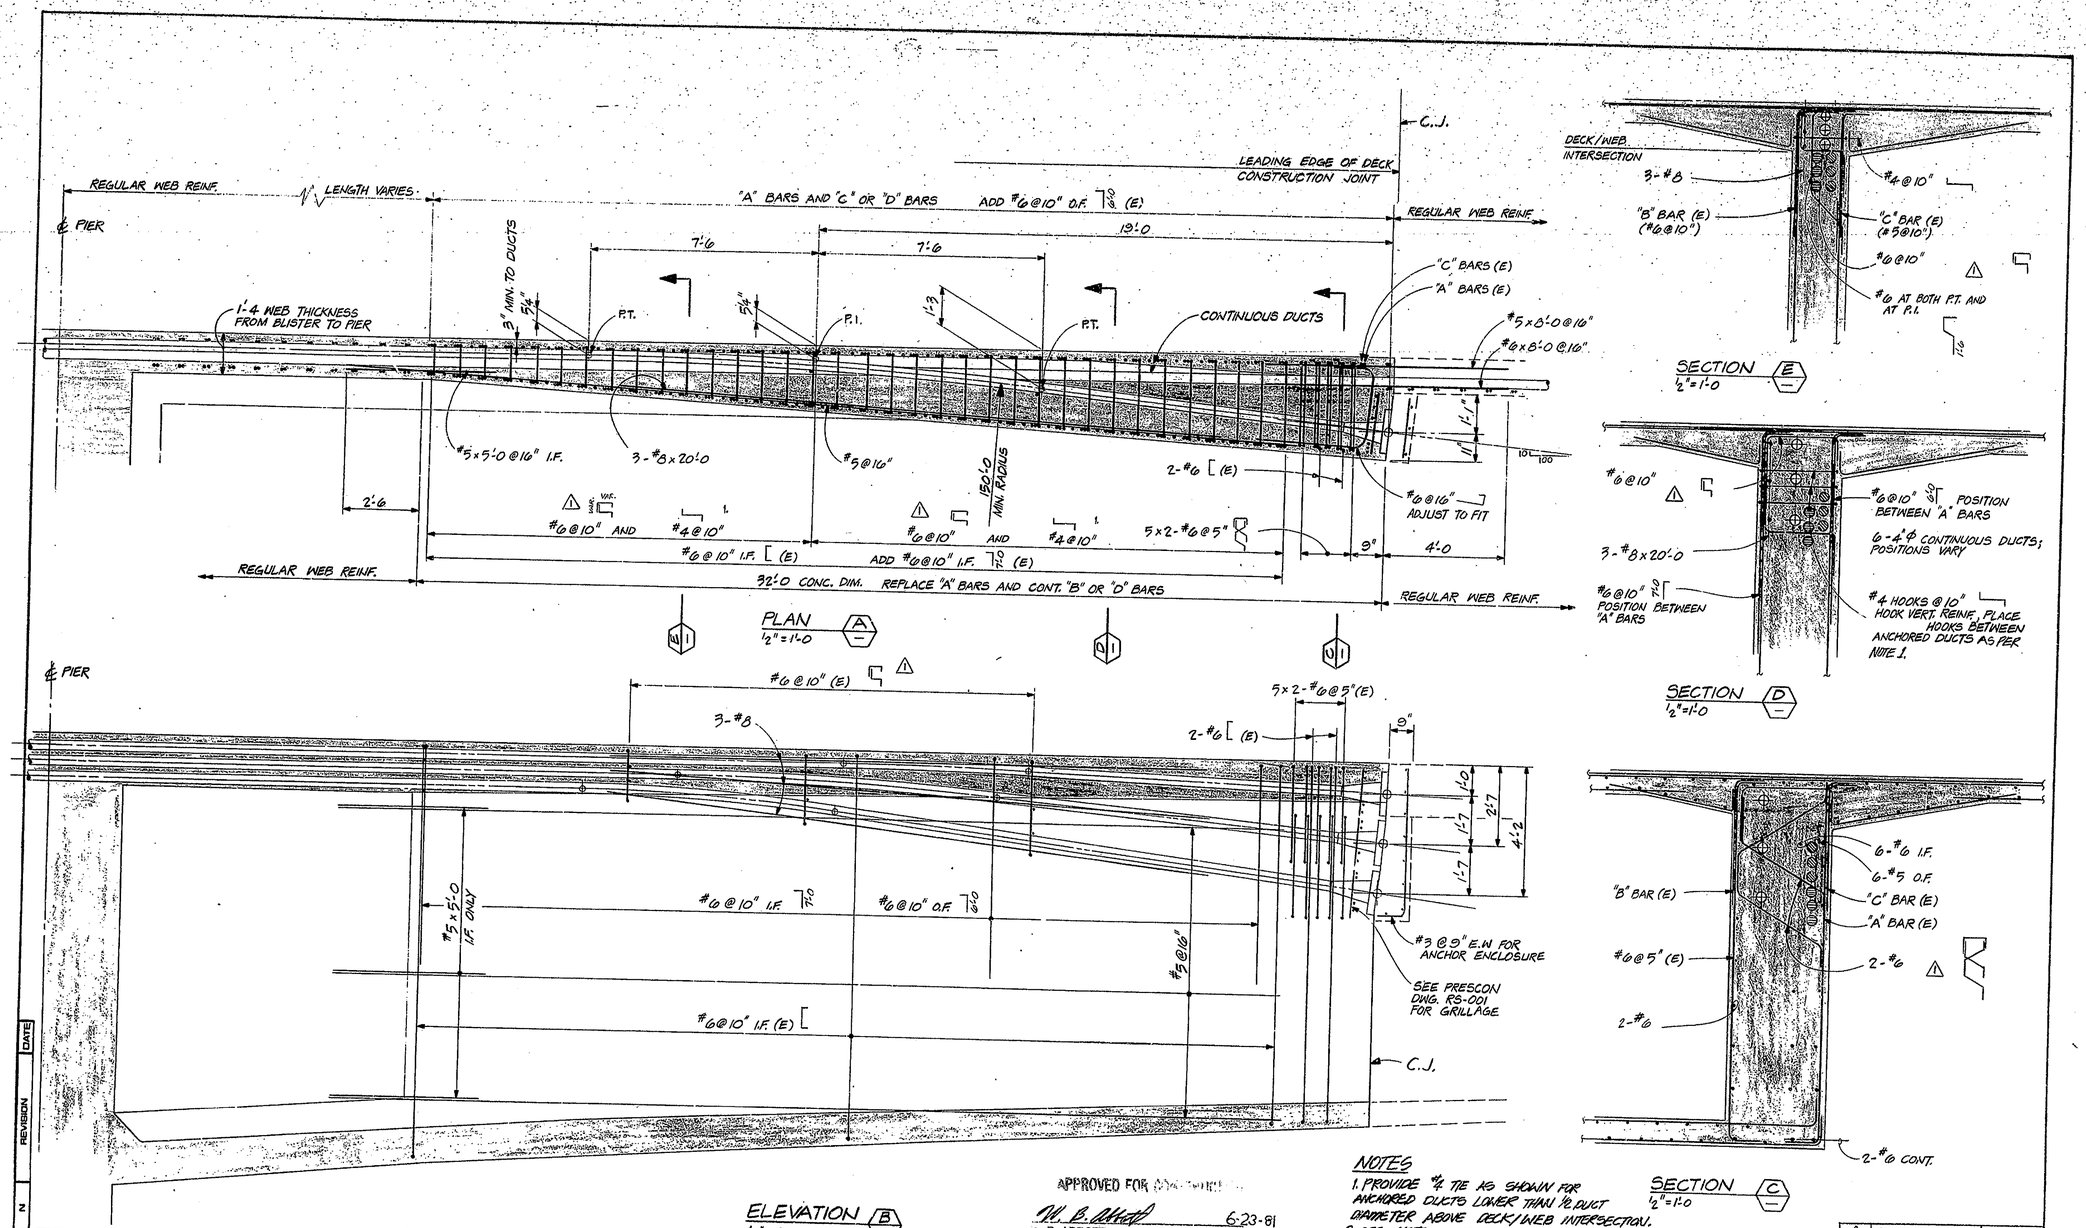

APPROVED FOR CONSTRUCTION

W. B. Abbott 6-23-81
W. B. ABBOTT
Assistant Engineer of Bridge Design

NOTES

1. PROVIDE #4 TIE AS SHOWN FOR ANCHORED DUCTS LOWER THAN ½" DUCT DIAMETER ABOVE DECK/WEB INTERSECTION.
2. SEE NOTES SHEET N. 920 A

NO.	REVISION	DATE
1	PT & PI BAR	JUNE 1981
0	ISSUED	MAY 1981

T. Y. LIN INTERNATIONAL
STRUCTURAL ENGINEERS

REID, QUEBE, ALLISON, WILCOX AND ASSOCIATES INC.
CONSULTING ENGINEERS

T. Y. LIN REGISTERED PROFESSIONAL ENGINEER No. 16866 STATE OF INDIANA

WALSH CONSTRUCTION COMPANY
A DIVISION OF GUY F. ATKINSON CO.
DARIEN, CONNECTICUT

SHEET TITLE

TYPE II BLISTER - 3 x 23 to 34 1/2" STRANDS

CLINE AVENUE EXTENSION OVER INDIANA HARBOR CANAL
BRIDGE FILE: 912-45-2546 CONTRACT NO. B-11612
INDIANA STATE HIGHWAY COMMISSION

SHEET N.
911