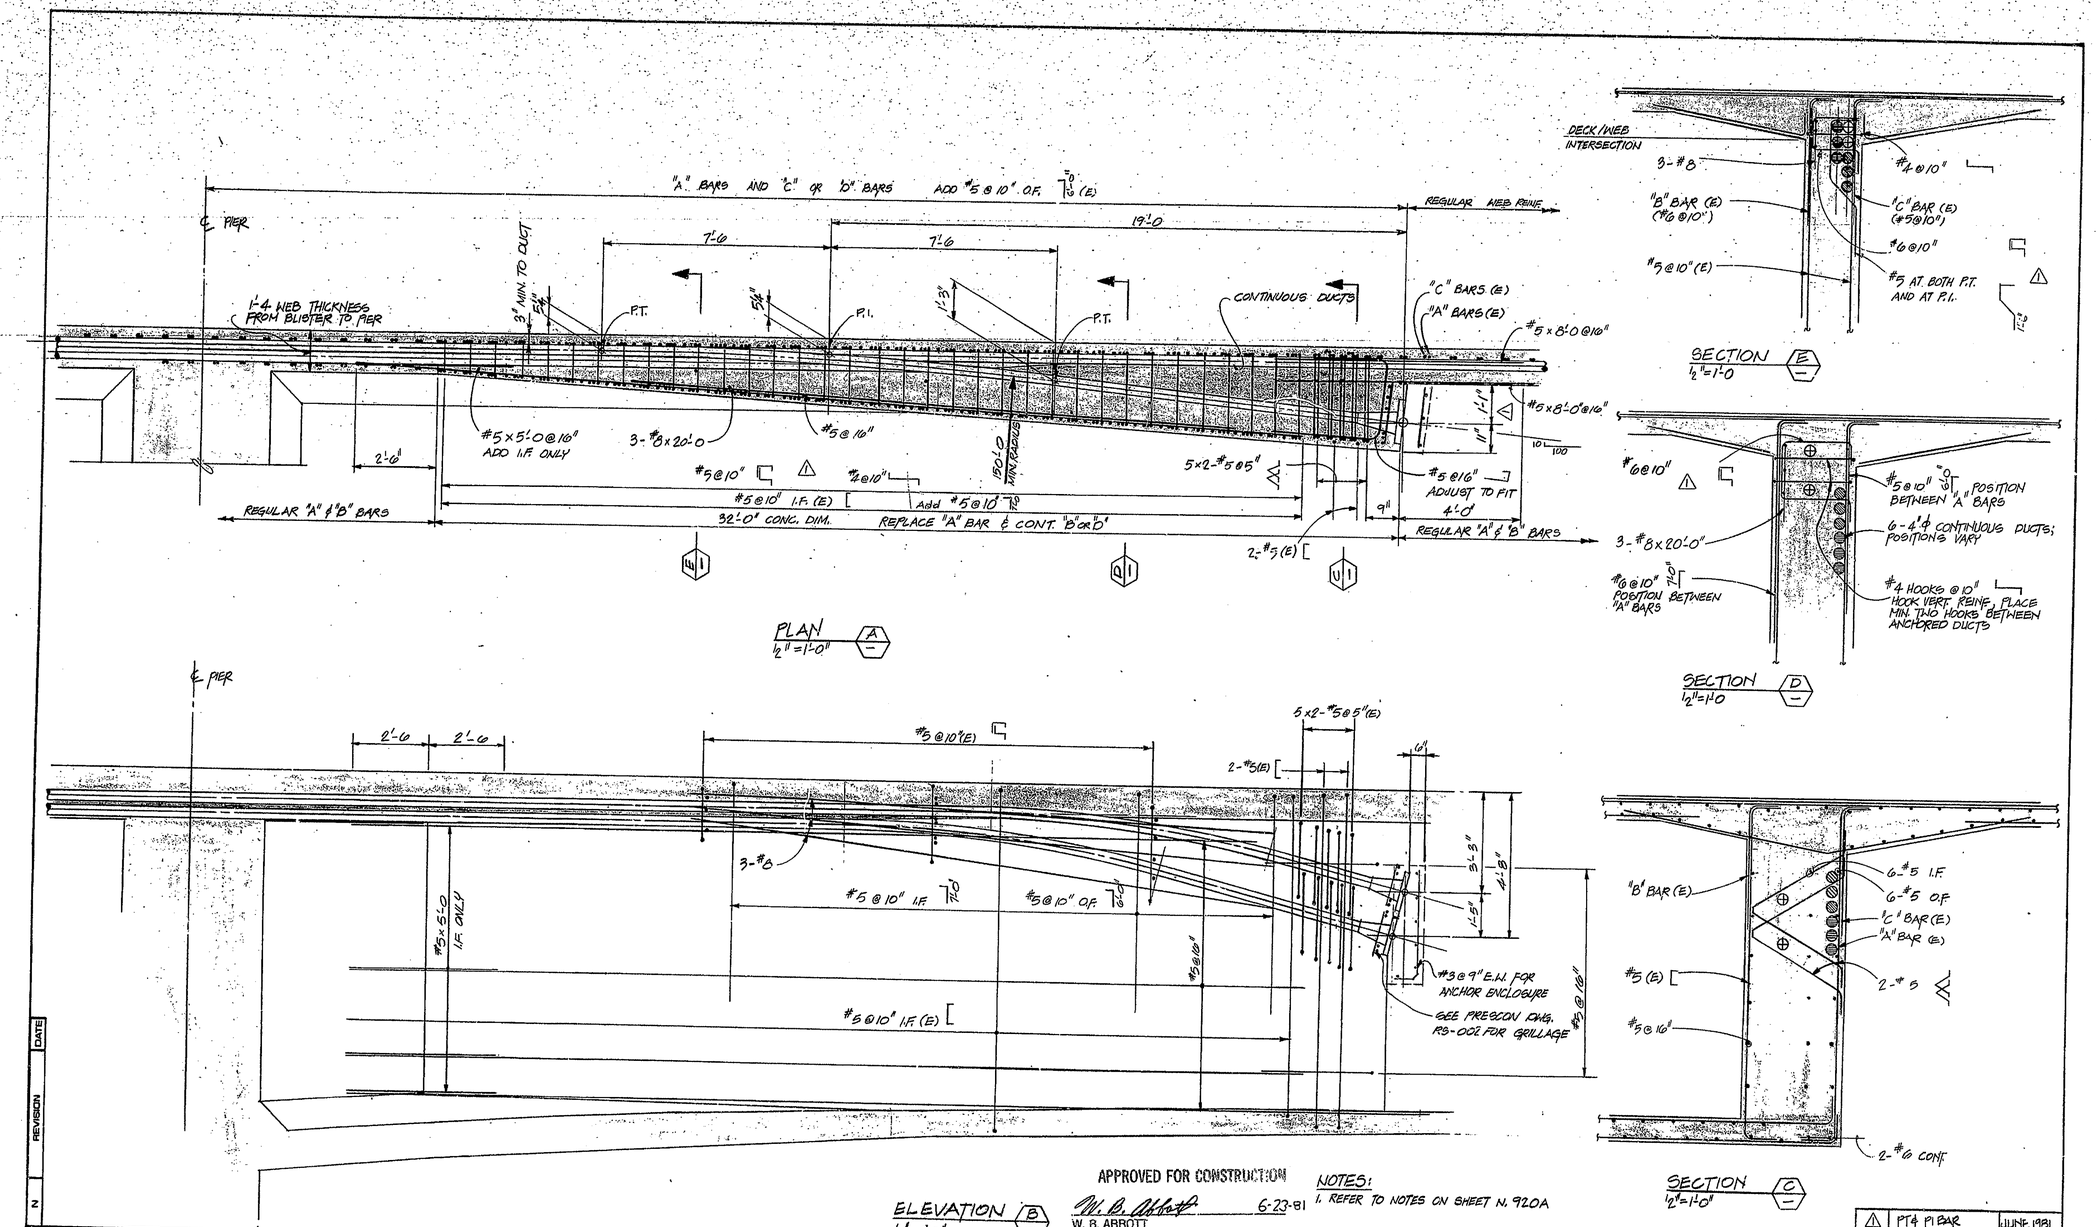

APPROVED FOR CONSTRUCTION

W. B. Abbott 6-23-81

W. B. ABBOTT
Assistant Engineer of Bridge Design

NOTES:
1. REFER TO NOTES ON SHEET N. 920A

NO.	REVISION	DATE
1	PT & PI BAR	JUNE 1981
0	ISSUED	MAY 1981

T. Y. LIN INTERNATIONAL
STRUCTURAL ENGINEERS

REID, QUEBE, ALLISON, WILCOX AND ASSOCIATES INC.
CONSULTING ENGINEERS

T. Y. LIN REGISTERED No. 18266 STATE OF INDIANA PROFESSIONAL ENGINEER

WALSH CONSTRUCTION COMPANY
A DIVISION OF GUY F. ATKINSON CO.
DARIEN, CONNECTICUT

SHEET TITLE

TYPE II A BLISTER - 2 x 21 1/2" STRANDS NEAR PIER 5

CLINE AVENUE EXTENSION OVER INDIANA HARBOR CANAL
BRIDGE FILE: 912-45-2848 CONTRACT NO. B-11812
INDIANA STATE HIGHWAY COMMISSION

SHEET N.
912