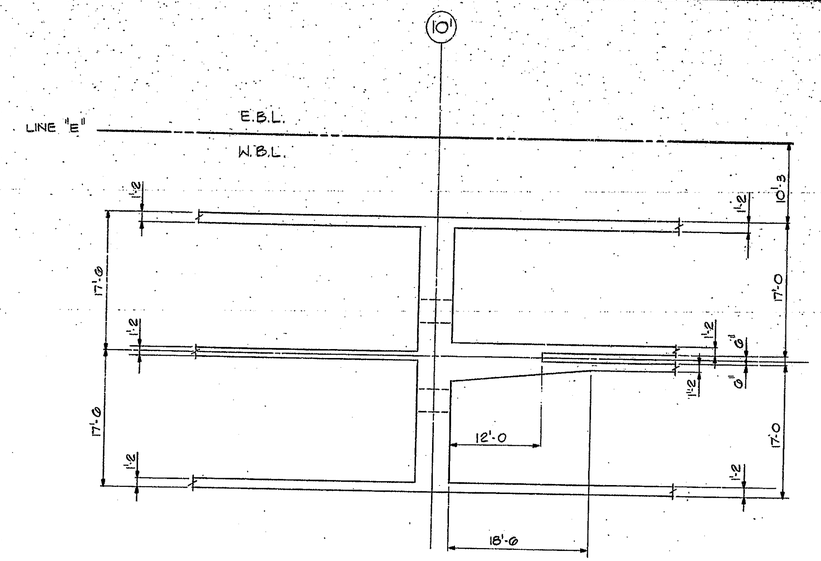

PLAN @ PIER 10'
3/8" = 1'-0

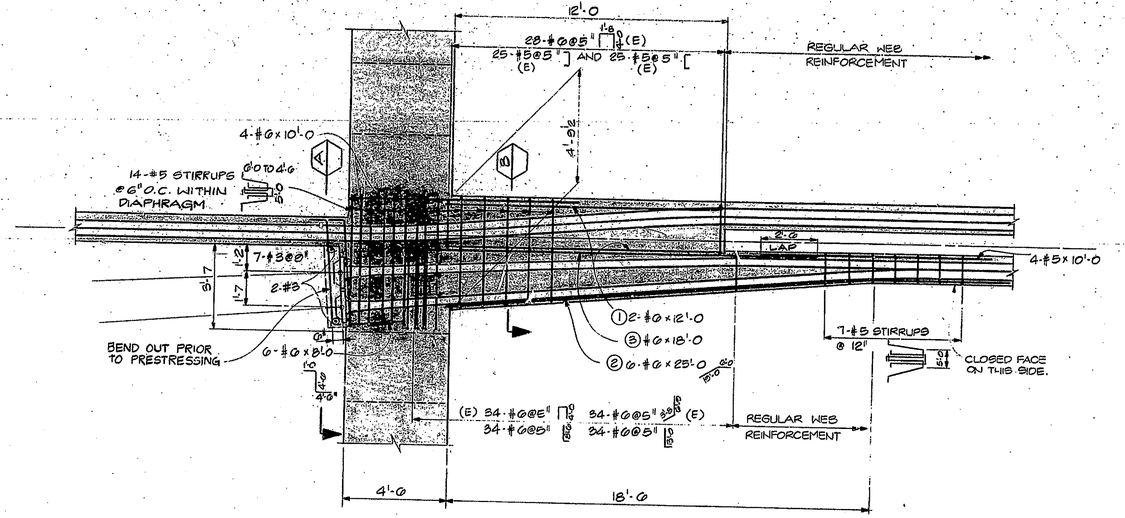

PLAN BUILDOUT @ PIER 10'
3/8" = 1'-0

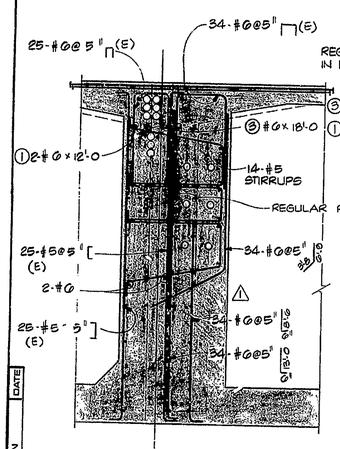

SECTION B
3/8" = 1'-0

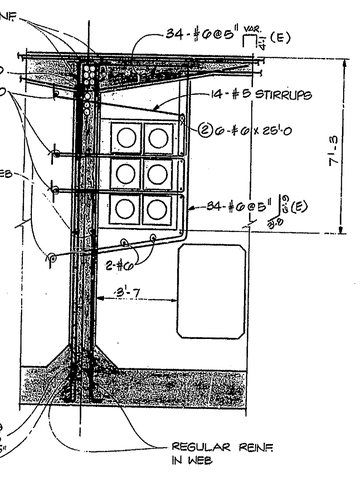

SECTION A
3/8" = 1'-0

NOTE:
1. BARS IN TOP DECK ARE EPOXY COATED.

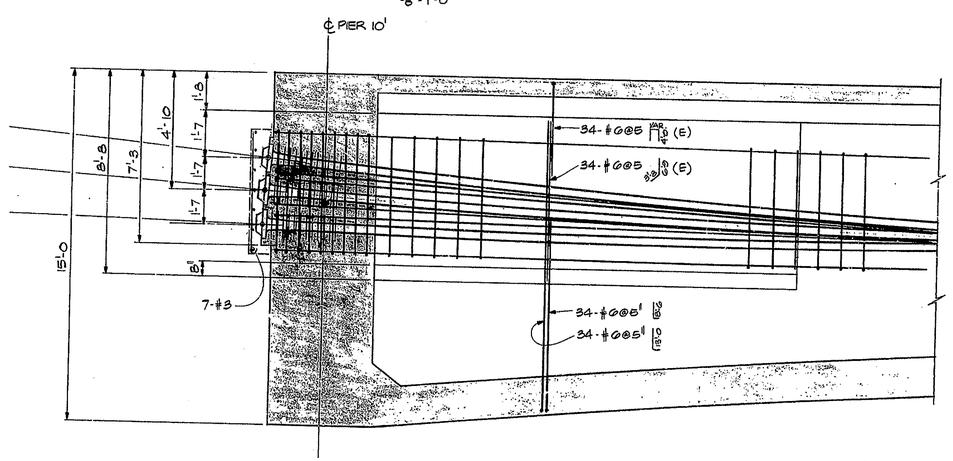

ELEVATION
3/8" = 1'-0

APPROVED FOR CONSTRUCTION
10-26-81

NO.	REVISION	DATE
1	DIAPH. REINF.	SEPT.'81

T. Y. LIN INTERNATIONAL
STRUCTURAL ENGINEERS

REID, QUEBE, ALLISON, WILCOX AND ASSOCIATES INC.
CONSULTING ENGINEERS

WALSH CONSTRUCTION COMPANY
A DIVISION OF GUY F. ATKINSON CO.
DARIEN, CONNECTICUT

SHEET TITLE
PRESTRESSING ANCHORAGE - PIER 10'

CLINE AVENUE EXTENSION OVER INDIANA HARBOR CANAL
BRIDGE FILE: 912-45-2646 CONTRACT NO. 8-11612
INDIANA STATE HIGHWAY COMMISSION

SHEET N.
921