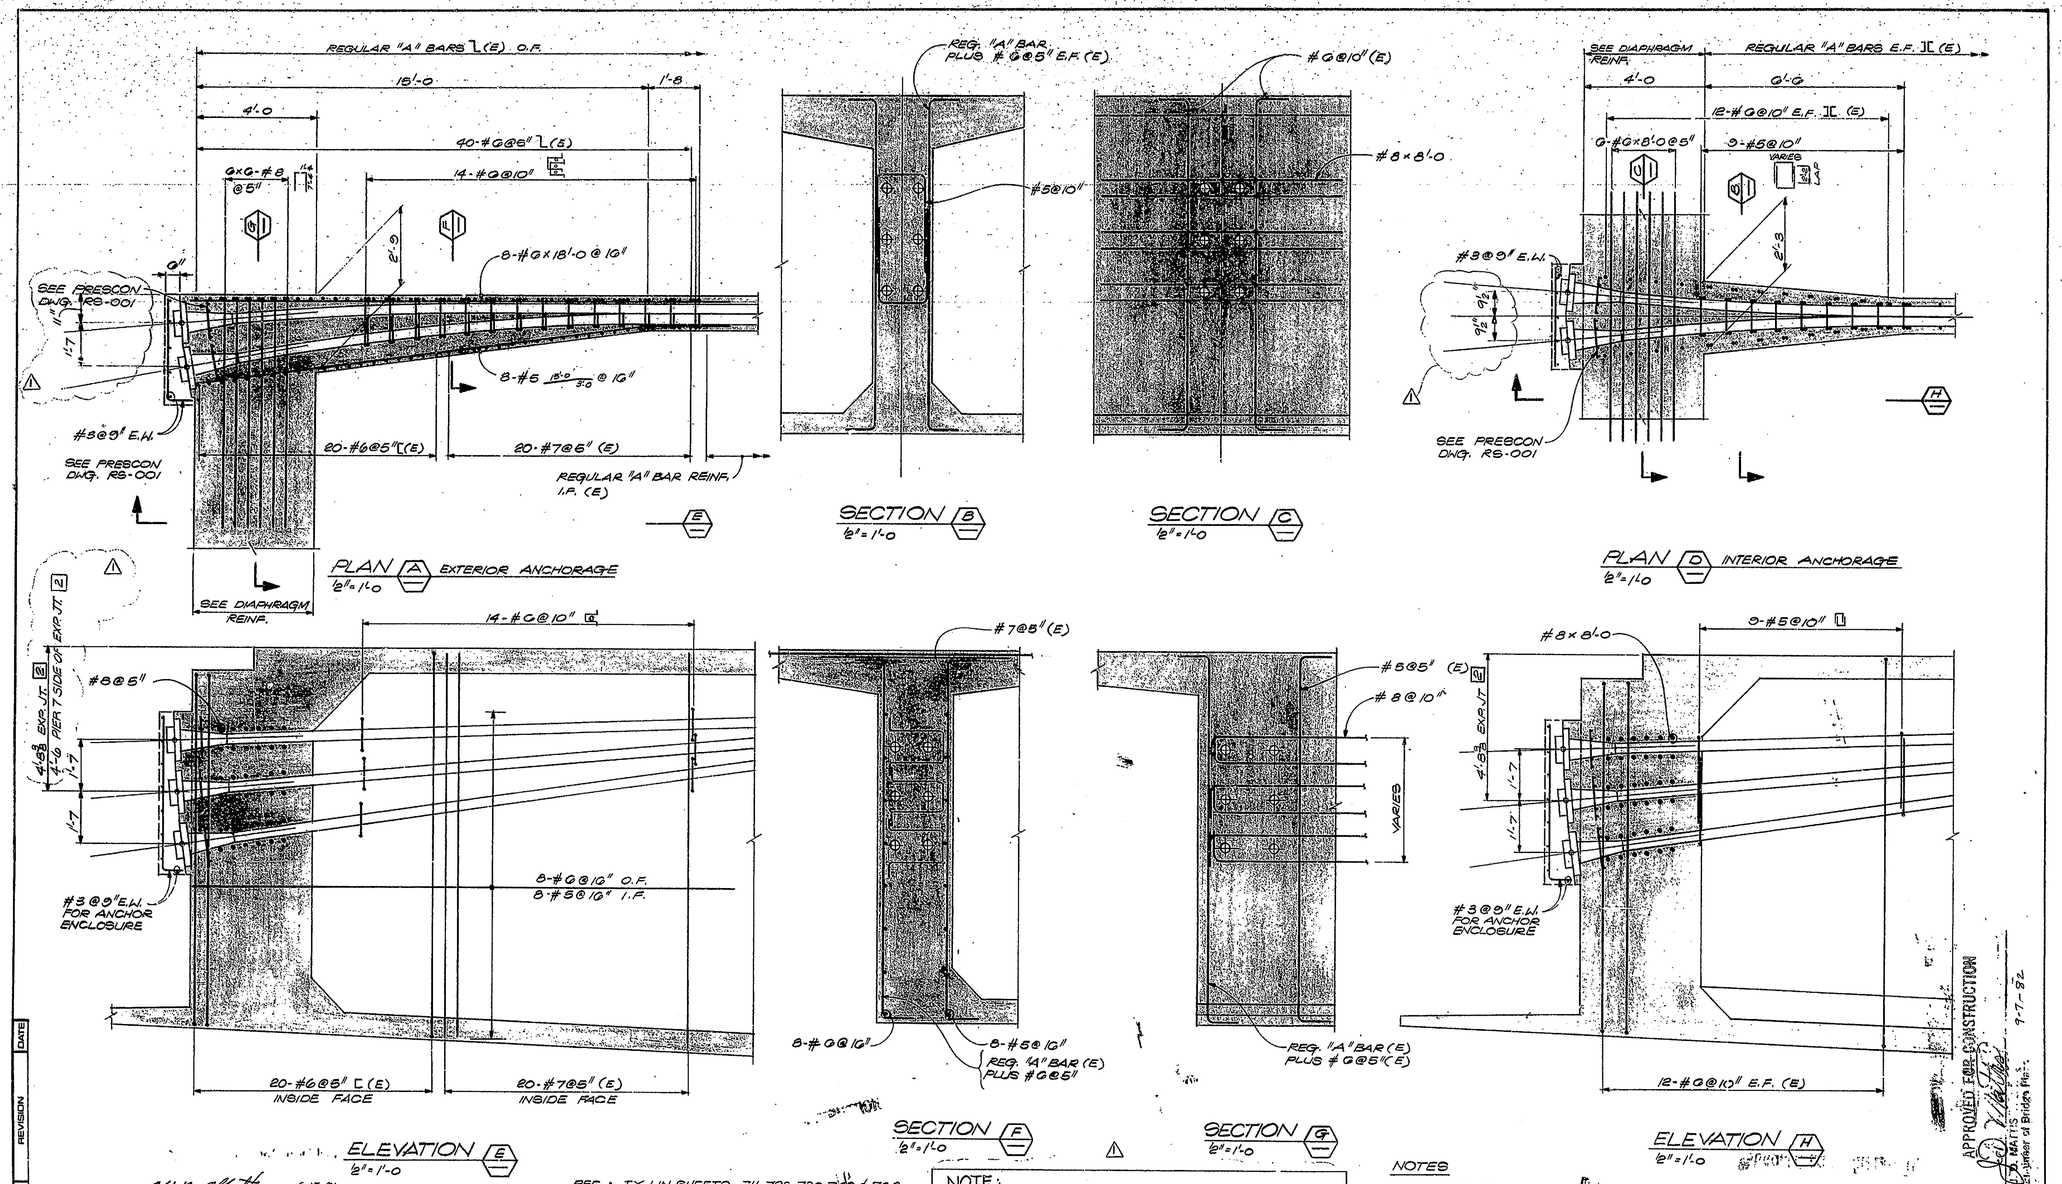

W.B. Abbott 6-15-81

REF.: T.Y. LIN SHEETS 711, 729, 730, 740 & 760 FOR C.G.S. OF TENDON GROUP AT OTHER LOCATIONS.

NOTE: THIS SHEET SUPERCEDES SHEET 922.

NOTES

1. BARS IN TOP DECK SLAB ARE EPOXY COATED AS INDICATED BY (E).
2. CAST ANCHOR IN PLACE AFTER STRESSING AND GROUTING OF TENDONS.

APPROVED FOR CONSTRUCTION
D. MATIS
Engineer of Bridge Plans
9-7-82

NO.	REVISION	DATE
1	CROSS-REF NOTE	DEC. '81

T. Y. LIN INTERNATIONAL
STRUCTURAL ENGINEERS

REID, QUEBE, ALLISON, WILCOX AND ASSOCIATES INC.
CONSULTING ENGINEERS

T. Y. LIN REGISTERED No. 18266 STATE OF INDIANA PROFESSIONAL ENGINEER

WALSH CONSTRUCTION COMPANY
A DIVISION OF GUY F. ATKINSON CO.
DARIEN, CONNECTICUT

SHEET TITLE
ANCHORAGE AT EXPANSION JOINT 3 E.B.L., & EXPANSION JOINTS 2 5 7 8 8' E.B.L. & W.B.L.

CLINE AVENUE EXTENSION OVER INDIANA HARBOR CANAL
BRIDGE FILE: 912-45-2548 CONTRACT NO. B-11612 INDIANA STATE HIGHWAY COMMISSION

SHEET N.
922 A