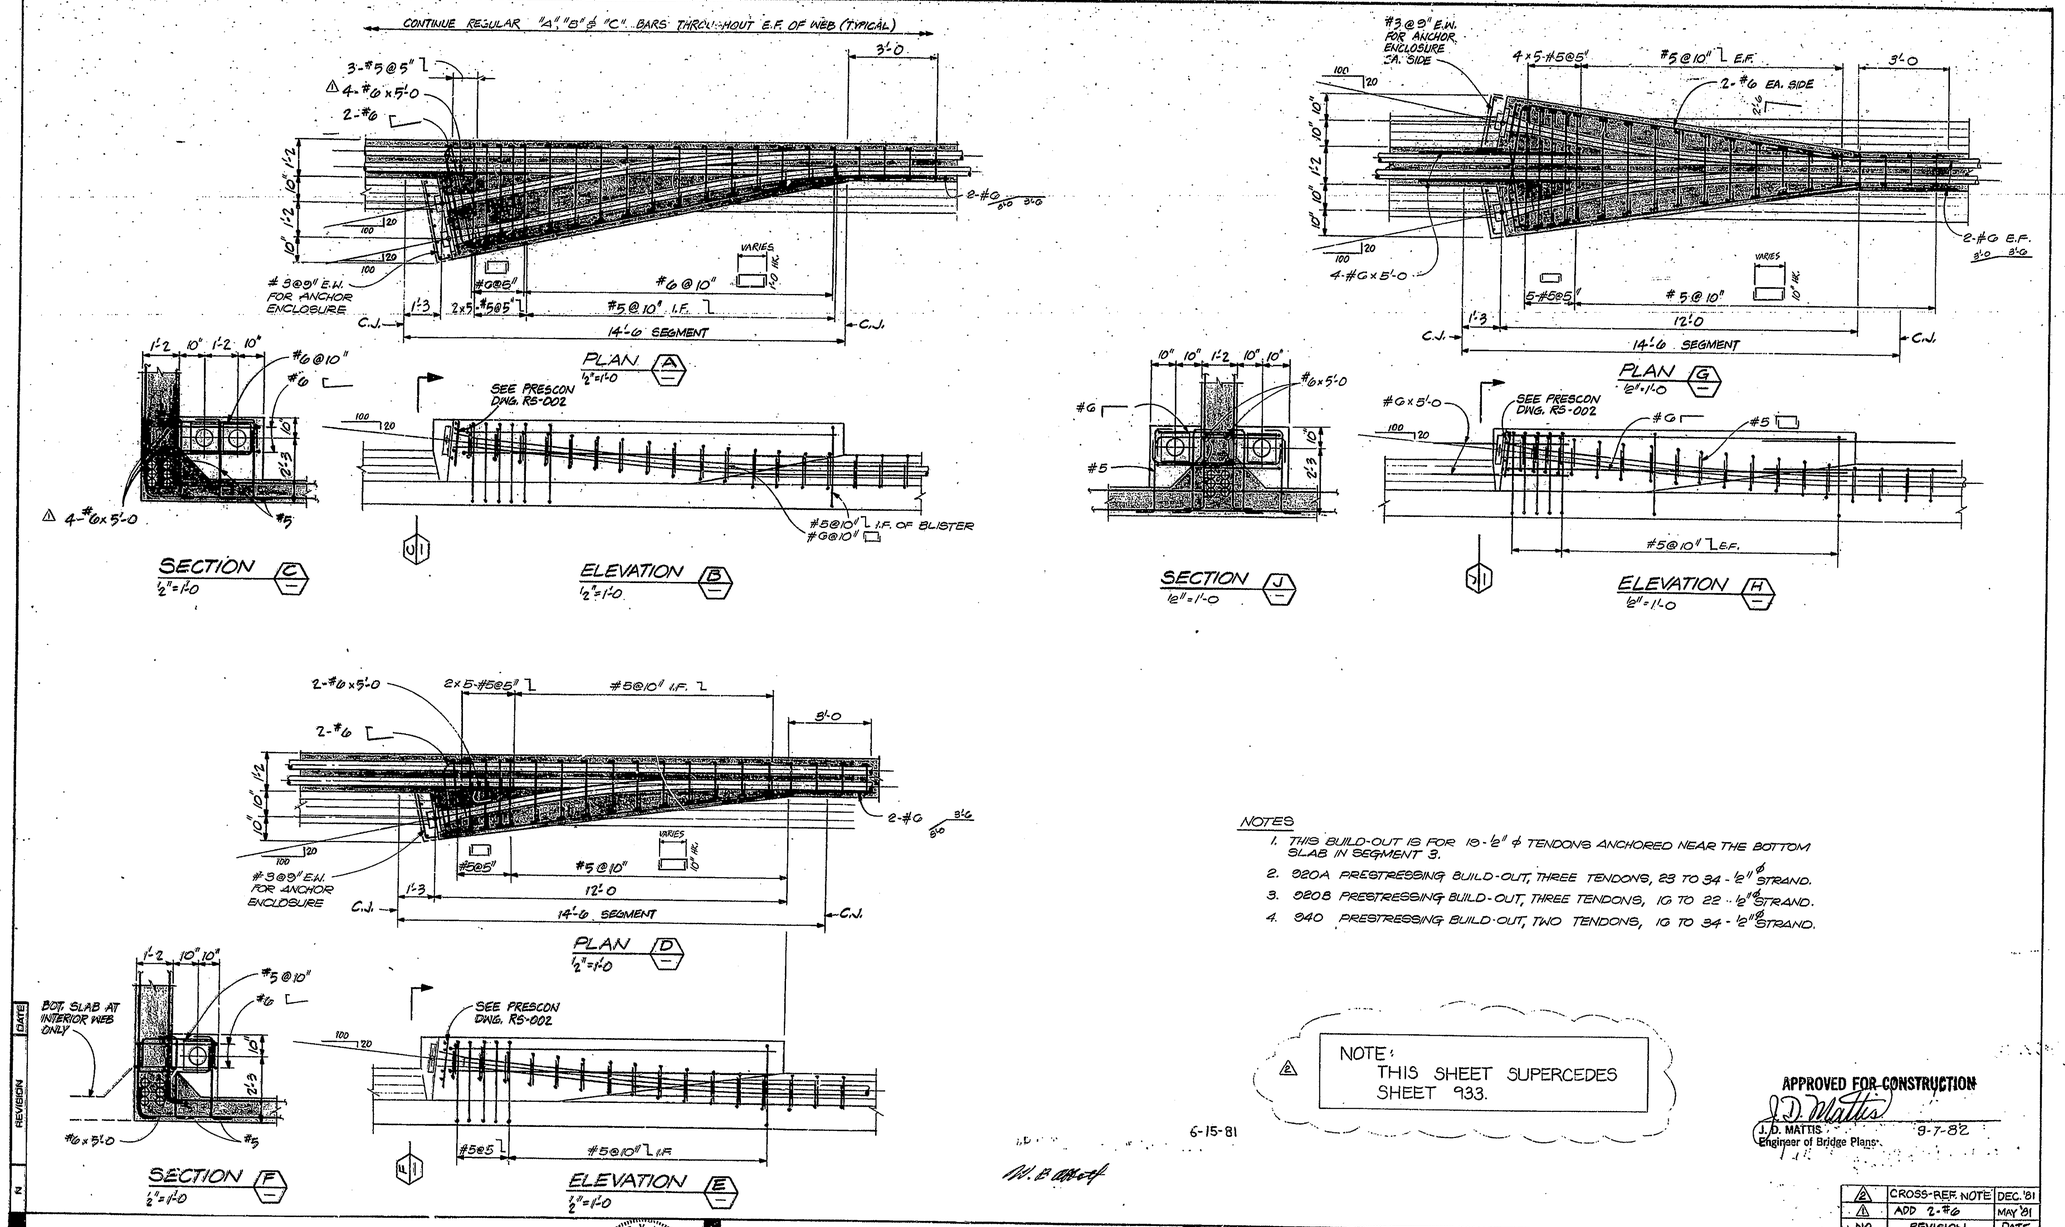

NOTES

1. THIS BUILD-OUT IS FOR 19-½" ϕ TENDONS ANCHORED NEAR THE BOTTOM SLAB IN SEGMENT 3.
2. 020A PRESTRESSING BUILD-OUT, THREE TENDONS, 23 TO 34 - ½" ϕ STRAND.
3. 020B PRESTRESSING BUILD-OUT, THREE TENDONS, 16 TO 22 - ½" ϕ STRAND.
4. 040 PRESTRESSING BUILD-OUT, TWO TENDONS, 16 TO 34 - ½" ϕ STRAND.

NOTE:
THIS SHEET SUPERCEDES SHEET 933.

6-15-81

APPROVED FOR CONSTRUCTION
J. D. Mattis
J. D. MATTIS 9-7-82
Engineer of Bridge Plans

NO.	REVISION	DATE
2	CROSS-REF. NOTE	DEC. '81
1	ADD 2-#6	MAY '81

T. Y. LIN INTERNATIONAL
STRUCTURAL ENGINEERS

REID, QUEBE, ALLISON, WILCOX AND ASSOCIATES INC.
CONSULTING ENGINEERS

T. Y. LIN REGISTERED No. 18266 STATE OF INDIANA PROFESSIONAL ENGINEER

WALSH CONSTRUCTION COMPANY
A DIVISION OF GUY F. ATKINSON CO.
DARIEN, CONNECTICUT

SHEET TITLE
PRESTRESSING DETAILS - 1 OR 2 19-½" STRANDS

CLINE AVENUE EXTENSION OVER INDIANA HARBOR CANAL
BRIDGE FILE: 912-45-2546 CONTRACT NO. B-11612
INDIANA STATE HIGHWAY COMMISSION

SHEET N.
933A