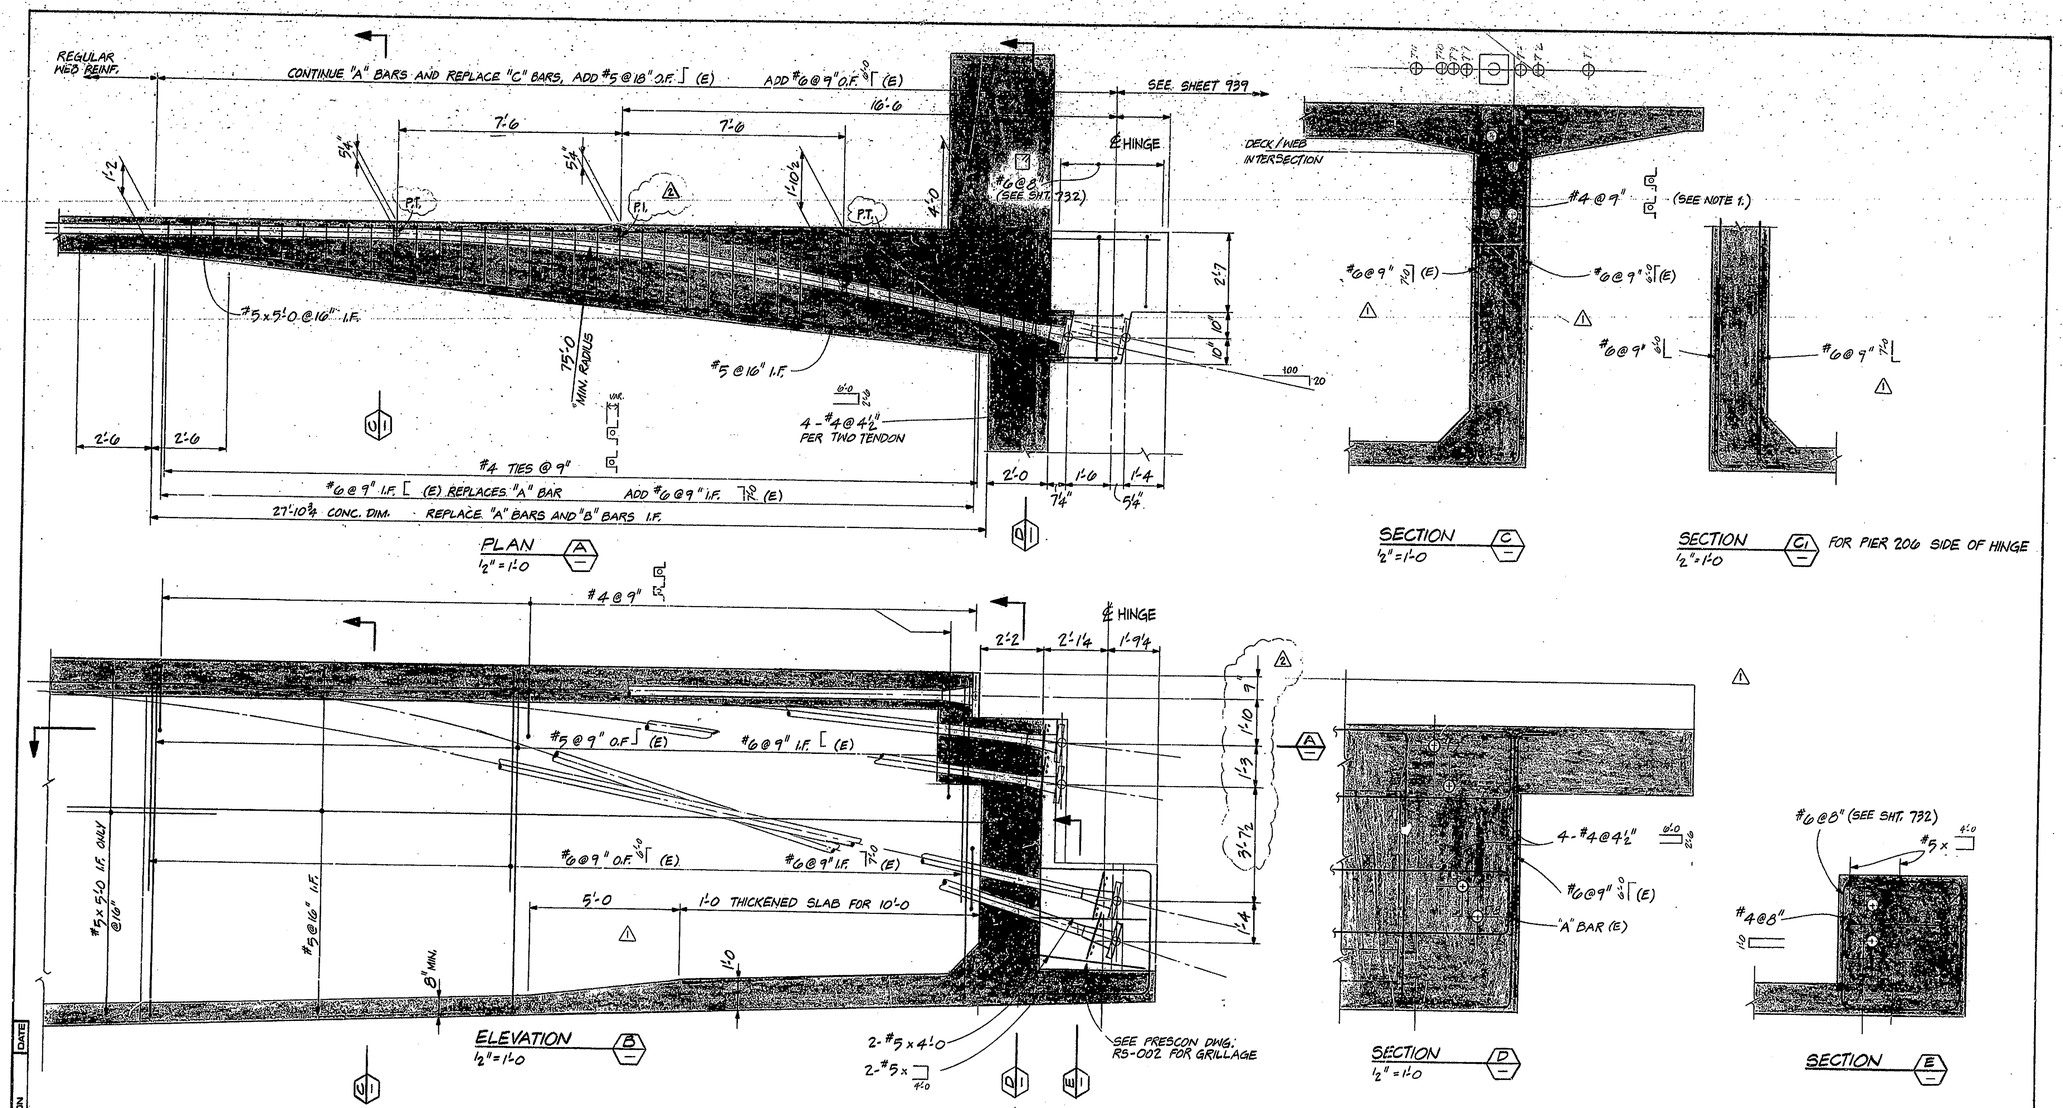

NOTES:

1. PROVIDE #4 @ 9" O.C. AS SHOWN IN SECTION "C" FOR DUCTS LOWER THAN ½ DUCT DIAMETER ABOVE DECK/WEB INTERSECTION.

2. WORK THIS SHEET WITH:
731 AND 732
935, 935A AND 939
1104 AND 1104A

APPROVED FOR CONSTRUCTION
W. B. ABBOTT
Assistant Engineer of Bridge Design 10-26-81

No.	REVISION	DATE
2	C.G.S. DIMS.	OCT. '81
1	SECT. C, C1 & NOTE 1	SEPT. '81

T. Y. LIN INTERNATIONAL
STRUCTURAL ENGINEERS

REID, QUEBE, ALLISON, WILCOX AND ASSOCIATES INC.
CONSULTING ENGINEERS

T. Y. LIN REGISTERED STATE OF INDIANA PROFESSIONAL ENGINEER

WALSH CONSTRUCTION COMPANY
A DIVISION OF GUY F. ATKINSON CO.
DARIEN, CONNECTICUT

SHEET TITLE
PRESTRESSING DETAILS - ANCHORAGE AT EXPANSION JOINT 4

CLINE AVENUE EXTENSION OVER INDIANA HARBOR CANAL
BRIDGE FILE: 812-45-2548 CONTRACT NO. B-11812
INDIANA STATE HIGHWAY COMMISSION

SHEET N.
938