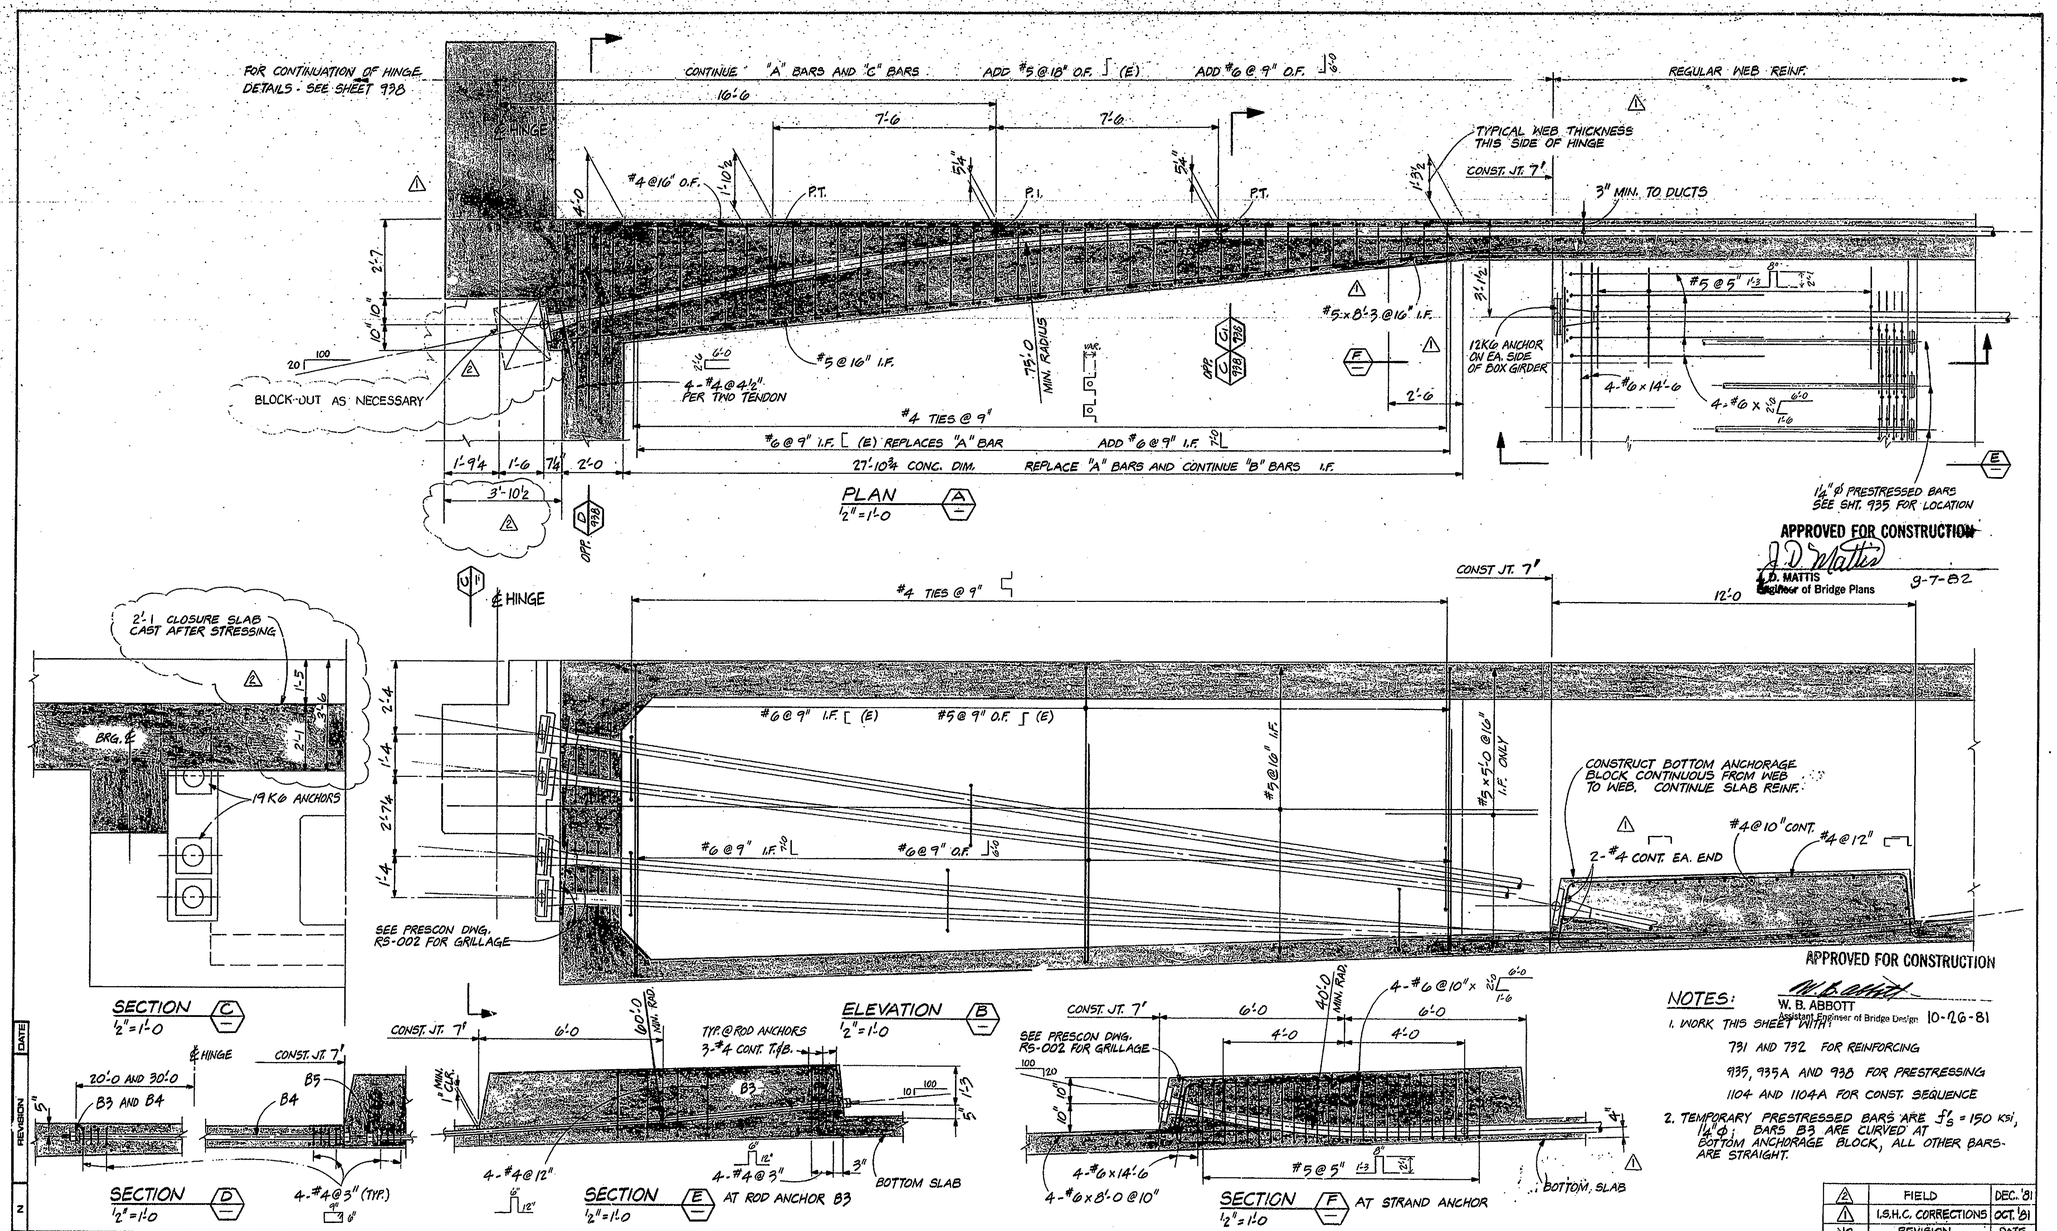

NOTES:

1. WORK THIS SHEET WITH:
   - 791 AND 792 FOR REINFORCING
   - 935, 935A AND 938 FOR PRESTRESSING
   - 1104 AND 1104A FOR CONST. SEQUENCE
2. TEMPORARY PRESTRESSED BARS ARE f'_s = 150 ksi, 1¼" ø; BARS B3 ARE CURVED AT BOTTOM ANCHORAGE BLOCK, ALL OTHER BARS ARE STRAIGHT.

NO.	REVISION	DATE
2	FIELD	DEC. '81
1	I.S.H.C. CORRECTIONS	OCT. '81

T. Y. LIN INTERNATIONAL
STRUCTURAL ENGINEERS

REID, QUEBE, ALLISON, WILCOX AND ASSOCIATES INC.
CONSULTING ENGINEERS

T. Y. LIN REGISTERED PROFESSIONAL ENGINEER STATE OF INDIANA

WALSH CONSTRUCTION COMPANY
A DIVISION OF GUY F. ATKINSON CO.
DARIEN, CONNECTICUT

SHEET TITLE
PRESTRESSING DETAILS - ANCHORAGE AT EXPANSION JOINT 4

CLINE AVENUE EXTENSION OVER INDIANA HARBOR CANAL
BRIDGE FILE: 812-45-2548 CONTRACT NO. 8-11812
INDIANA STATE HIGHWAY COMMISSION

SHEET N.
939