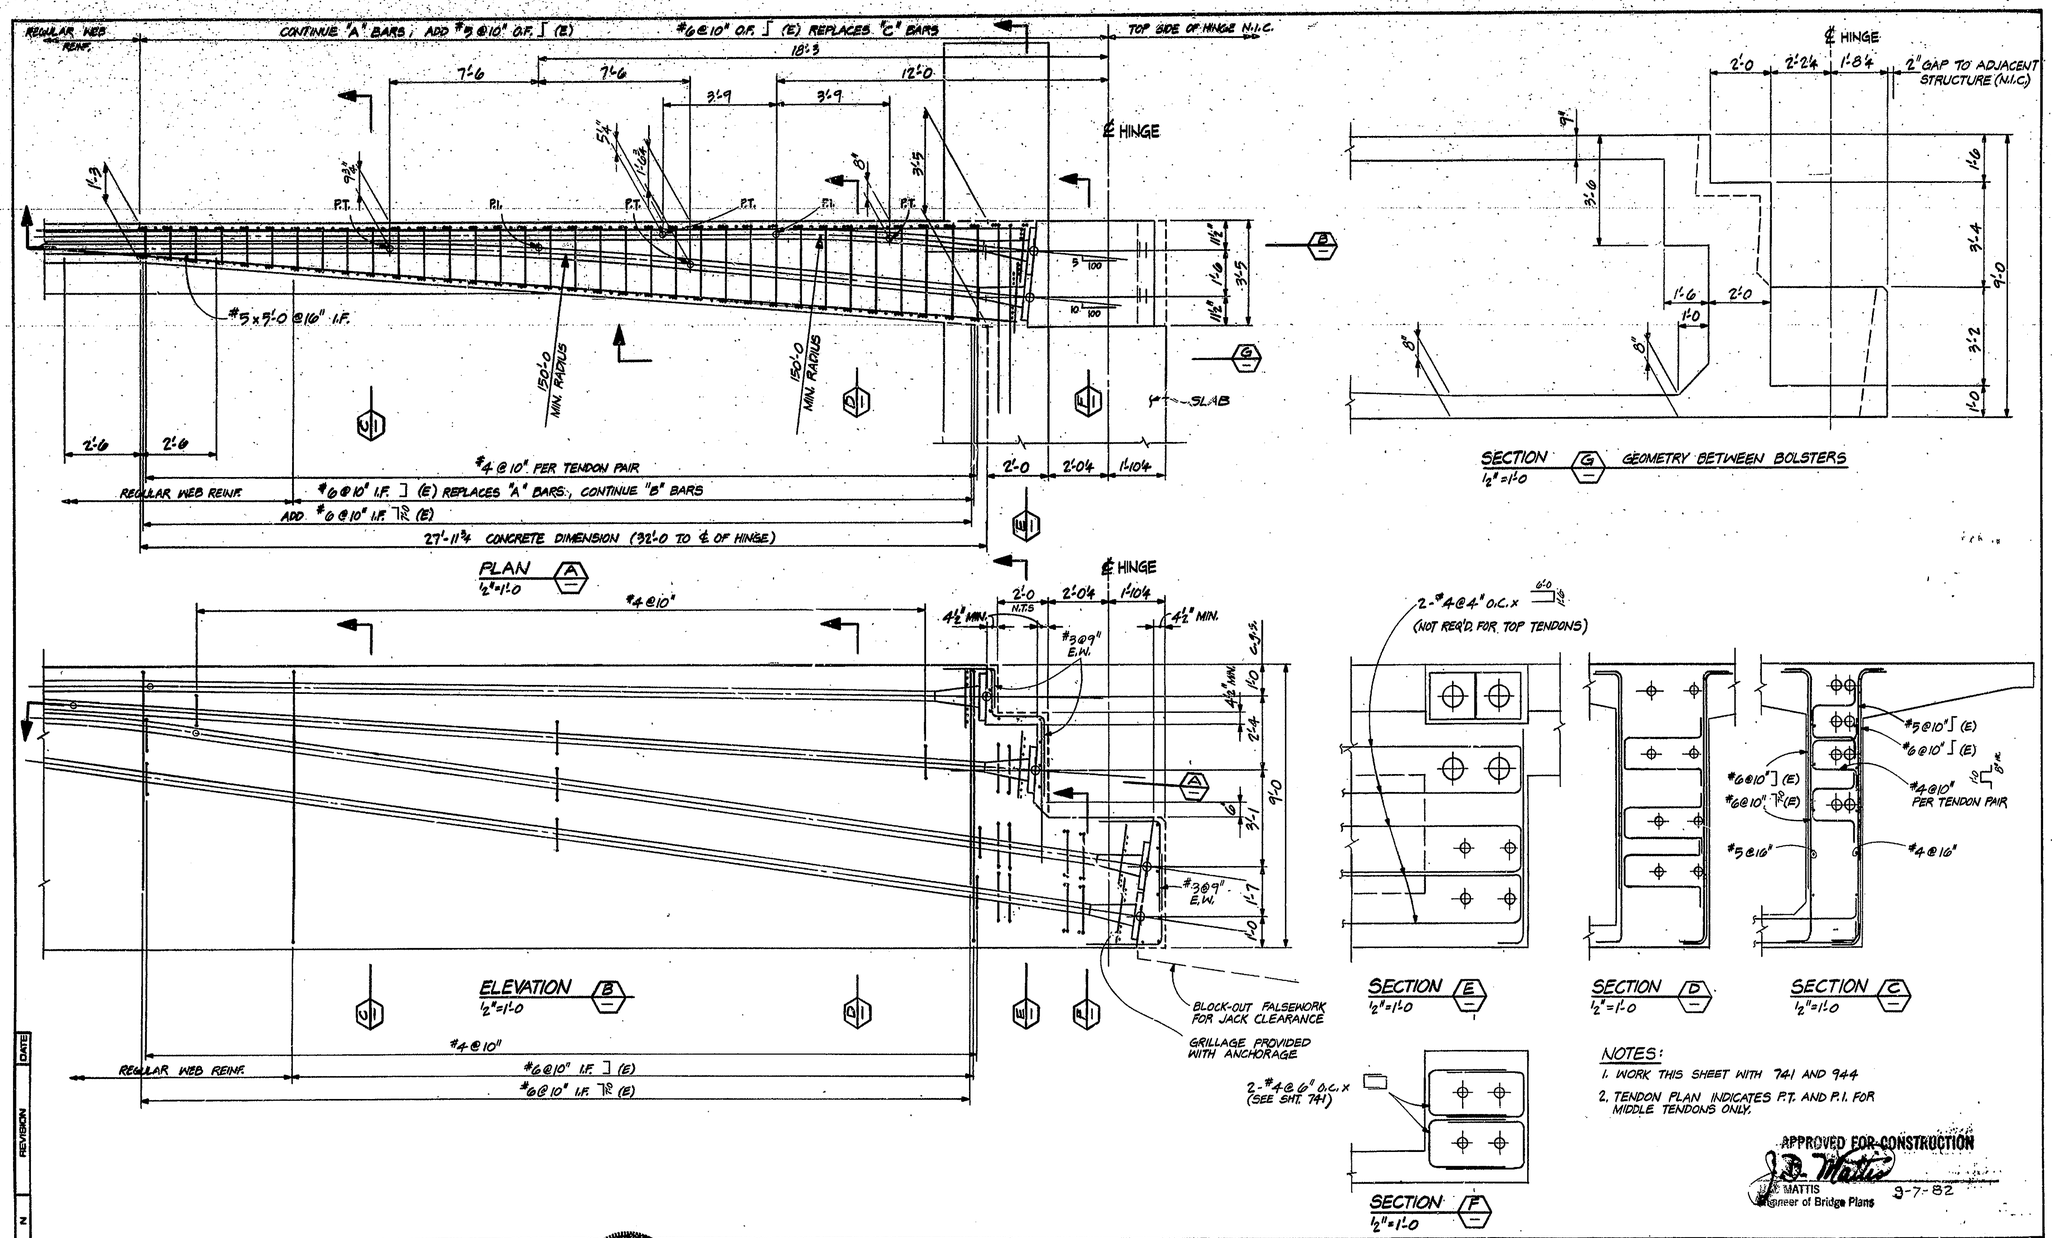

NOTES:

1. WORK THIS SHEET WITH 741 AND 944
2. TENDON PLAN INDICATES P.T. AND P.I. FOR MIDDLE TENDONS ONLY.

APPROVED FOR CONSTRUCTION
J. D. Mattis
J. D. MATTIS
Engineer of Bridge Plans
3-7-82

DATE	REVISION	N

T. Y. LIN INTERNATIONAL
STRUCTURAL ENGINEERS

REID, QUEBE, ALLISON, WILCOX AND ASSOCIATES INC.
CONSULTING ENGINEERS

WALSH CONSTRUCTION COMPANY
A DIVISION OF GUY F. ATKINSON CO.
DARIEN, CONNECTICUT

SHEET TITLE
PRESTRESSING DETAILS - ANCHORAGE AT EXPANSION JOINT 6

CLINE AVENUE EXTENSION OVER INDIANA HARBOR CANAL
BRIDGE FILE: 912-45-2548 CONTRACT NO. 8-11612 INDIANA STATE HIGHWAY COMMISSION

SHEET N.
945