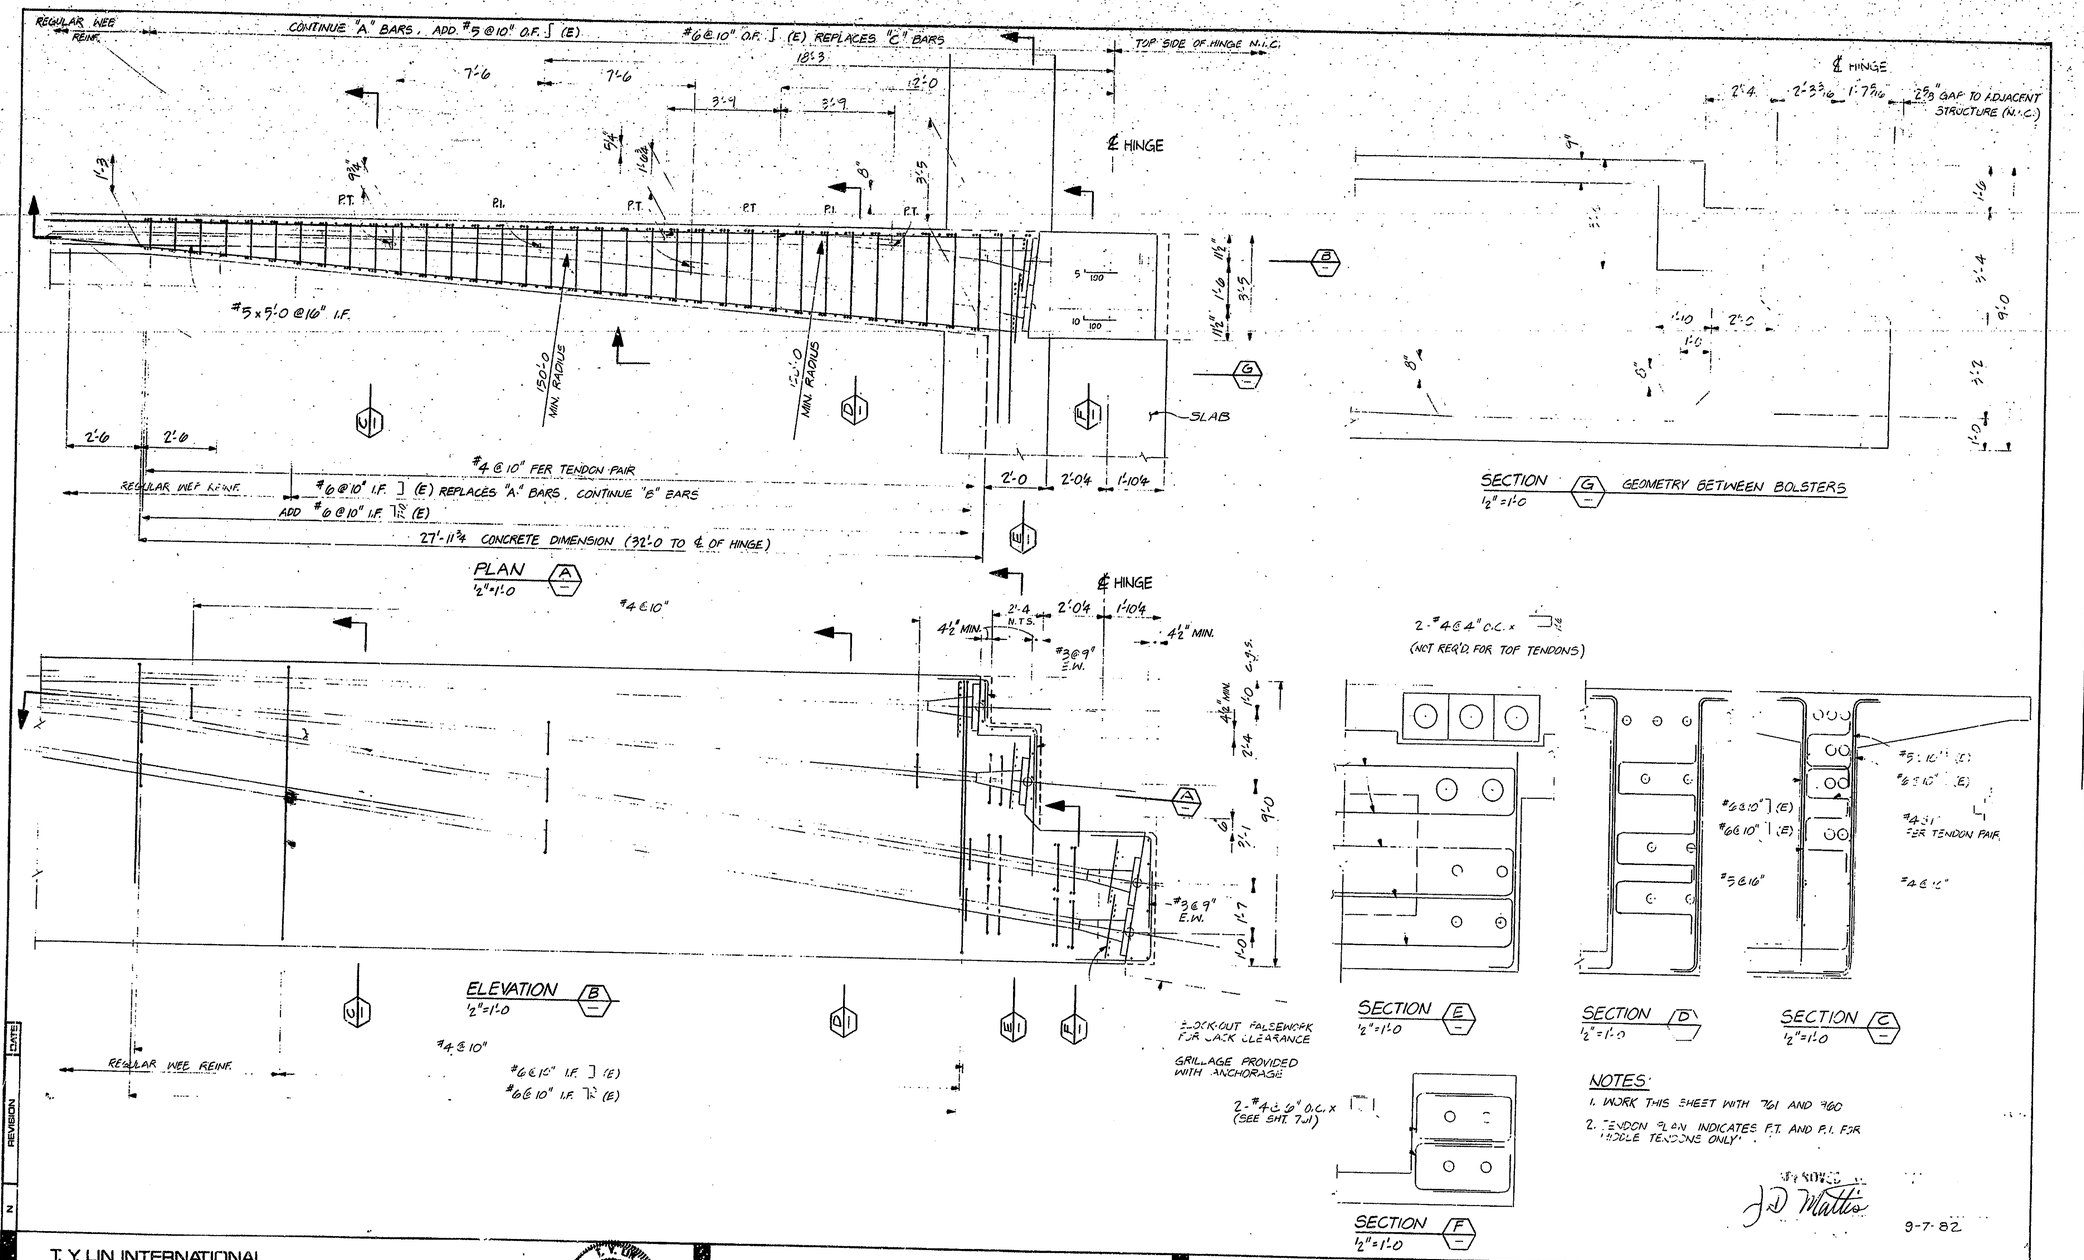

NOTES:

1. WORK THIS SHEET WITH 761 AND 960
2. TENDON PLAN INDICATES P.T. AND P.I. FOR MIDDLE TENDONS ONLY.

J. D. Mattis

9-7-82

T. Y. LIN INTERNATIONAL STRUCTURAL ENGINEERS REID, QUEBE, ALLISON, WILCOX AND ASSOCIATES INC. CONSULTING ENGINEERS	WALSH CONSTRUCTION COMPANY A DIVISION OF GUY F. ATKINSON CO. DARIEN, CONNECTICUT	SHEET TITLE PRESTRESSING DETAILS - ANCHORAGE AT EXPANSION JOINT 9 CLINE AVENUE EXTENSION OVER INDIANA HARBOR CANAL BRIDGE FILE: 912-45-2546 CONTRACT NO. 8-11612 INDIANA STATE HIGHWAY COMMISSION	SHEET N. 961