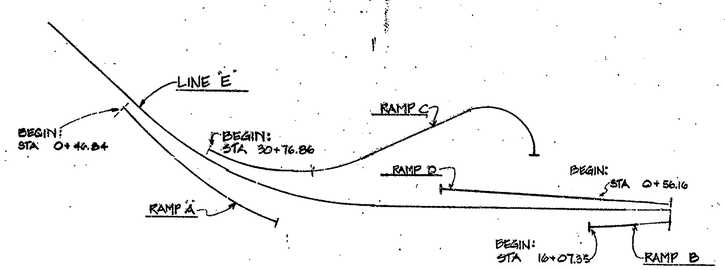

PROJECT LIMITS

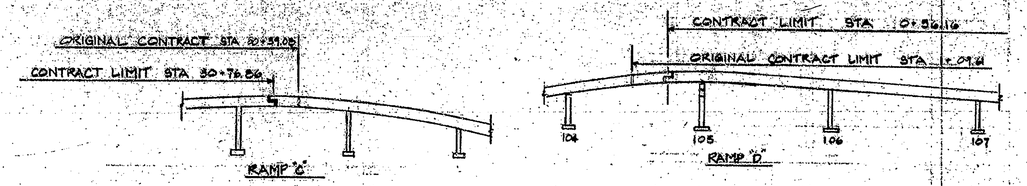

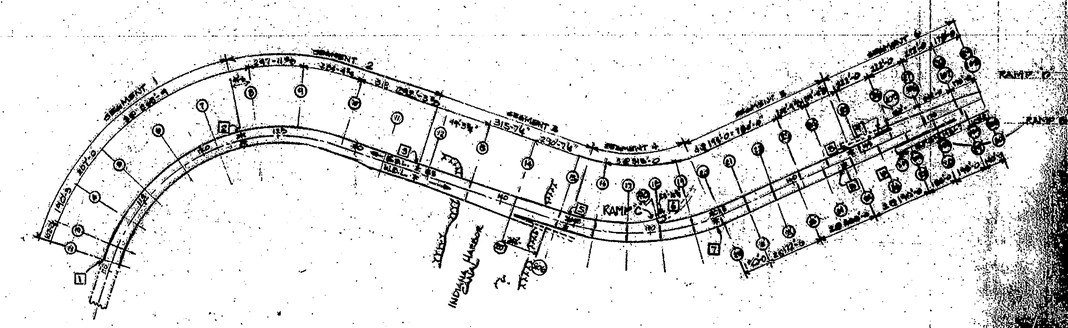

PLAN
1"=400'-0

LEGEND:
○ — PIER NO.
□ — EXPANSION JOINT NO.

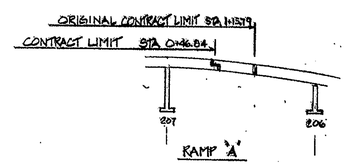

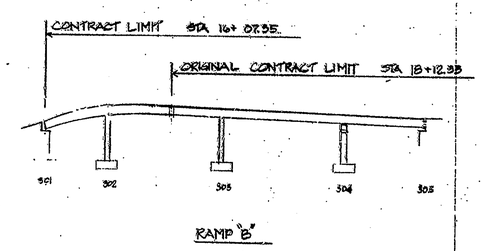

N.	REVISION	DATE

T. Y. LIN INTERNATIONAL
STRUCTURAL ENGINEERS

REID, QUEBE, ALLISON, WILCOX AND ASSOCIATES INC.
CONSULTING ENGINEERS

WALSH CONSTRUCTION COMPANY
A DIVISION OF GUY F. ATKINSON CO.
DARIEN, CONNECTICUT

SHEET TITLE CONTRACT LIMITS

CLINE AVENUE EXTENSION OVER INDIANA HARBOR CANAL
BRIDGE FILE 912-45-2546 CONTRACT NO. B-11912 INDIANA STATE HIGHWAY COMMISSION

SHEET 11
SK A