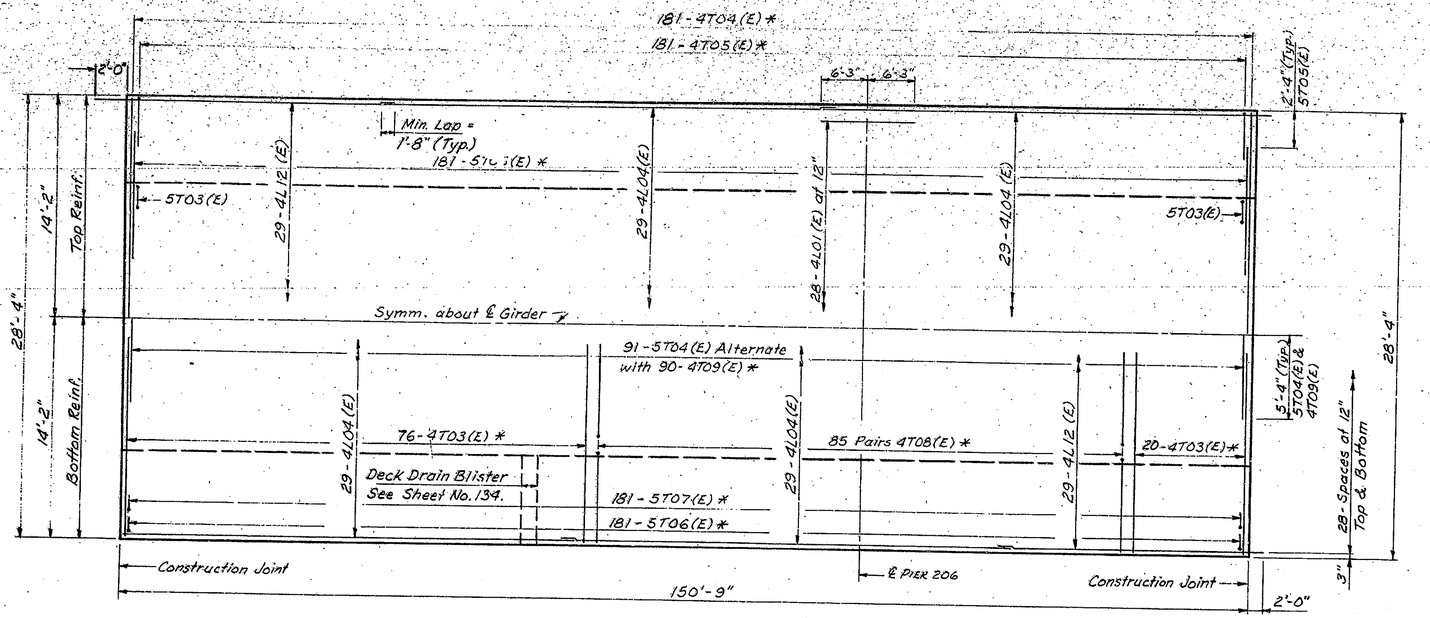

NOTE: (*) Space with web reinf.

PLAN VIEW - TOP SLAB

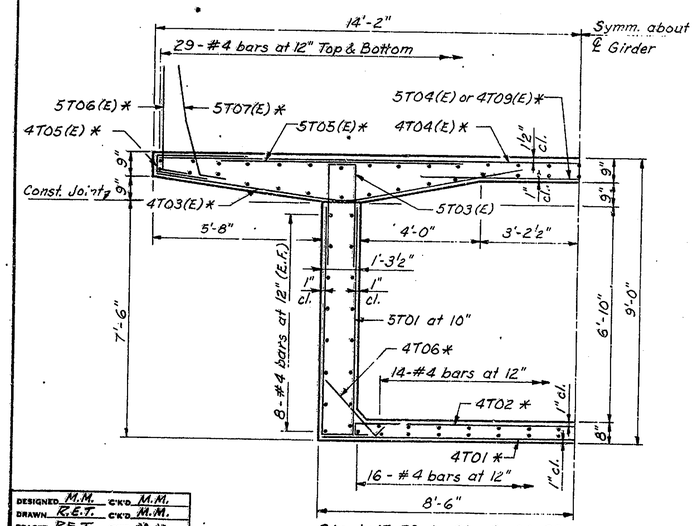

Sta. 1+15.79 to Sta. 2+66.39

DESIGNED	M.M.	C'K'D	M.M.
DRAWN	R.E.T.	C'K'D	M.M.
TRACED	R.E.T.	C'K'D	M.M.

APPROVED FOR CONSTRUCTION

W. B. ABBOTT
Assistant Engineer of Bridge Design 9-17-81

Flagg and Muller Engineers Inc.
Consulting Engineers
Tallahassee, Florida 32301

SUPERSTRUCTURE 2 - UNIT I

INDIANA STATE HIGHWAY COMMISSION

LAKE COUNTY - RAMP:- A SECTION:-

SCALE:- N.T.S. DATE:- June 29, 1981

SUBMITTED FOR APPROVAL Eugene C. Figg, Jr.

DRAWING:- OF SHEET:- 102 OF

PROJECT:- MM 220-1 (8)

CONTRACT NO. B-12752

BRIDGE FILE:- 912-45-2546 RWX