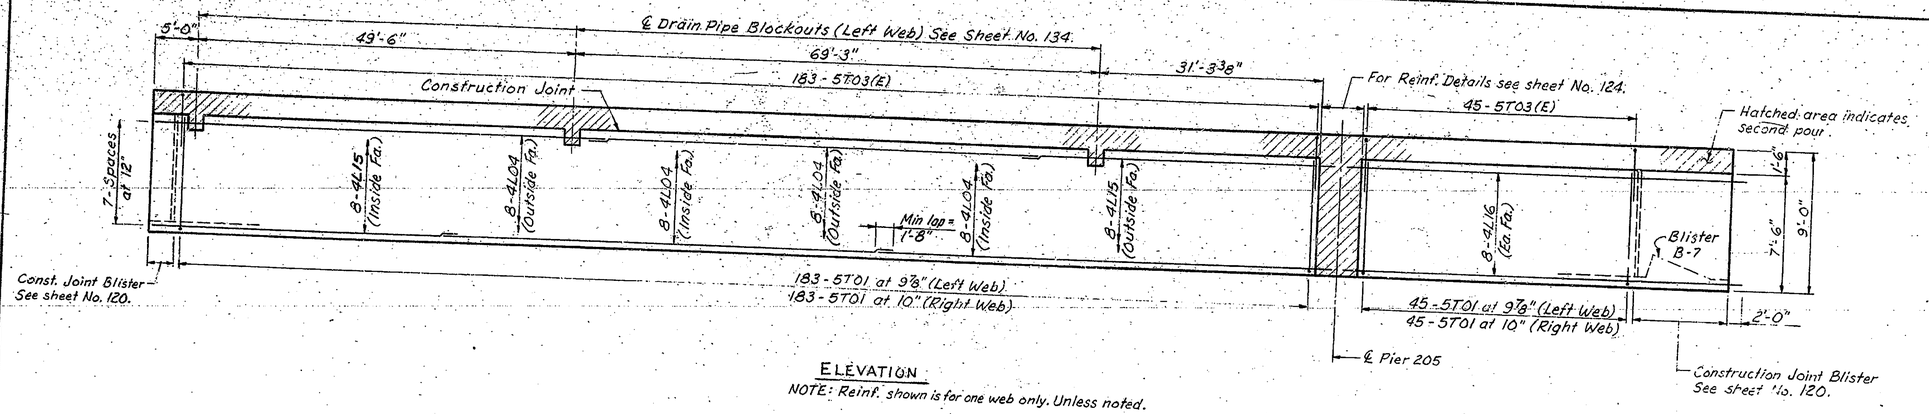

ELEVATION

NOTE: Reinf. shown is for one web only. Unless noted.

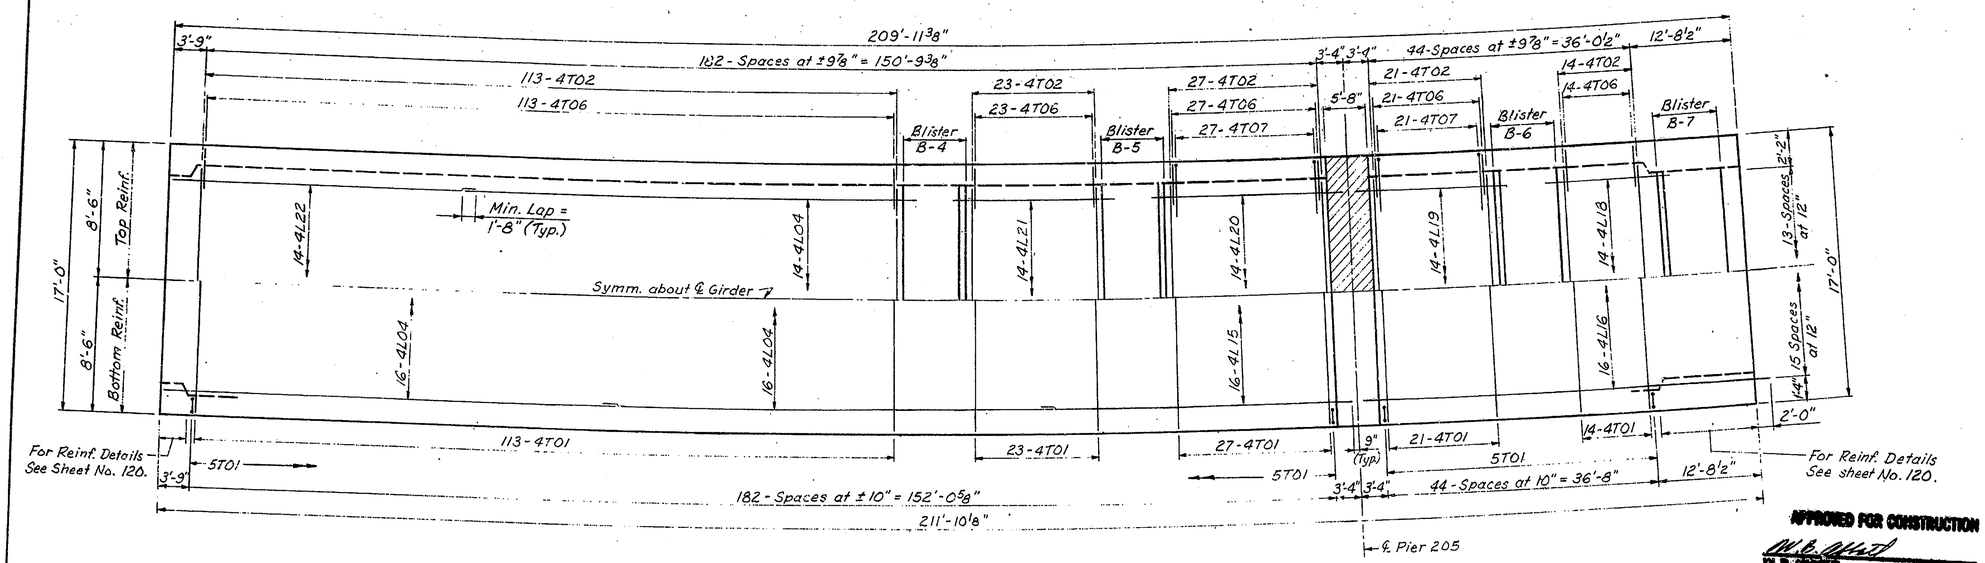

APPROVED FOR CONSTRUCTION

W. B. ARENT

Assistant Director of Bridge Design

9-17-81

PLAN VIEW - BOTTOM SLAB

NOTE: (**) For Details of Blisters See Sheet No. 118 & 119.
For Bottom Slab Dimensions See Sheet No. 135.

DESIGNED M.M.	C'K'D M.M.		
DRAWN R.E.T.	C'K'D M.M.		
TRACED R.E.T.	C'K'D MMM		

Figg and Muller Engineers Inc.
422 North Calhoun Street
Tallahassee, Florida 32301

SUPERSTRUCTURE I - UNIT II

INDIANA STATE HIGHWAY COMMISSION

LAKE COUNTY - RAMP:- A SECTION:-

SCALE:- N.T.S. DATE:- June 29, 1981

SUBMITTED FOR APPROVAL Eugene C. Figg Jr.

DRAWING:- OF SHEET:- 103 OF

PROJECT:- MM 220-1 (8)

CONTRACT NO. B-12752

BRIDGE FILE:- 912-45-2546 RWX