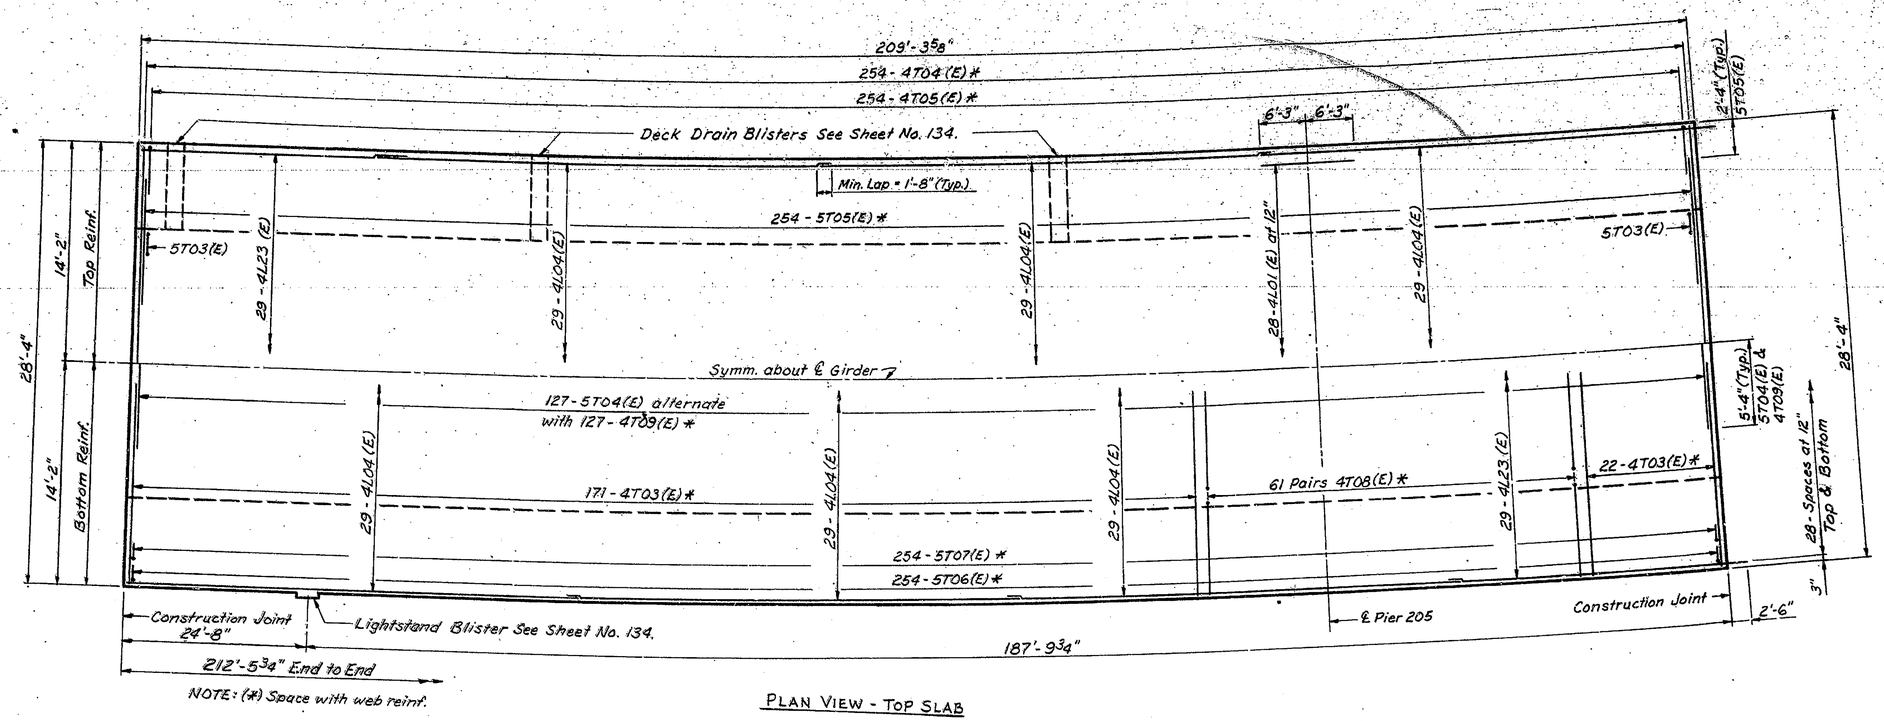

PLAN VIEW - TOP SLAB

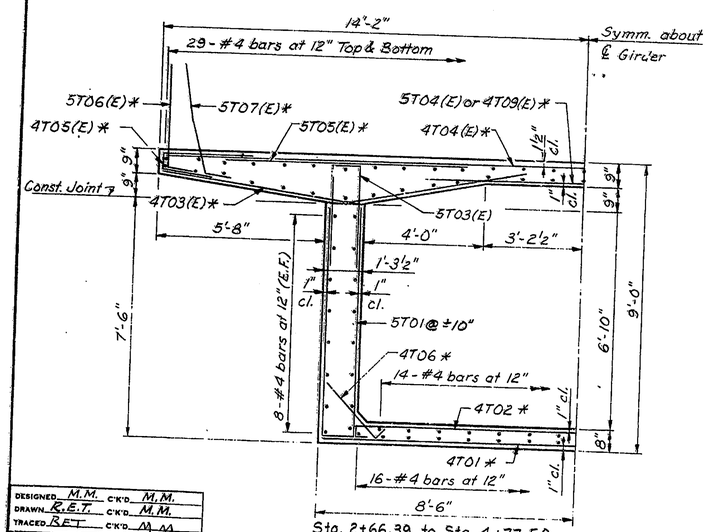

Sta. 2+66.39 to Sta. 4+77.50

DESIGNED M.M.	C'K'D. M.M.		
DRAWN R.E.T.	C'K'D. M.M.		
TRACED R.E.T.	C'K'D. M.M.		

APPROVED FOR CONSTRUCTION

W. B. Abbott
W. B. ABBOTT
Assistant Engineer of Bridge Design
9-17-81

Figg and Muller Engineers Inc.
426 North Calhoun Street
Tallahassee, Florida 32301

SUPERSTRUCTURE 2 - UNIT II

INDIANA STATE HIGHWAY COMMISSION

LAKE COUNTY - RAMP:- A SECTION:-

SCALE:- N.T.S. DATE:- June 29, 1981

SUBMITTED FOR APPROVAL Eugene C. Figg Jr.

DRAWING:- OF SHEET:- 104 OF

PROJECT:- MM 220-1 (8)

CONTRACT NO. 8-12752

BRIDGE FILE:- 912-45-2546 RWX