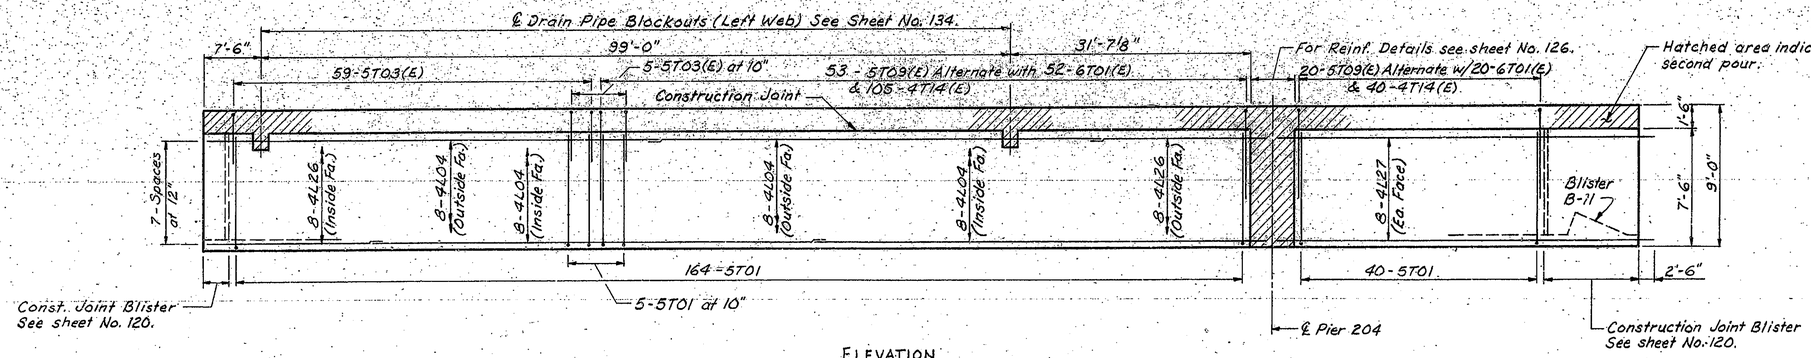

ELEVATION

NOTE: Reinf. shown is for one web only, unless noted.

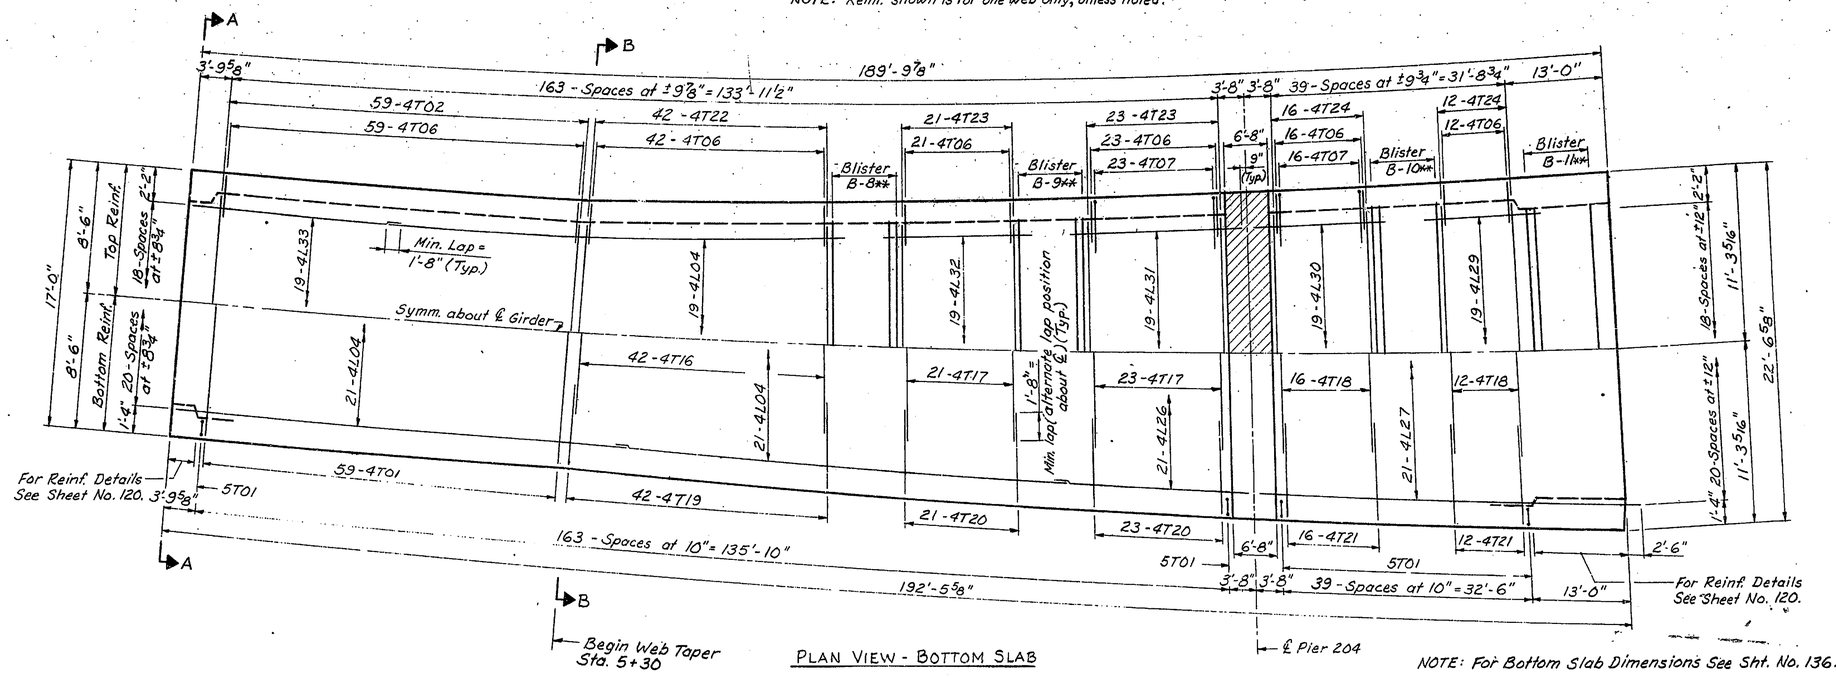

PLAN VIEW - BOTTOM SLAB

NOTE: For Bottom Slab Dimensions See Sht. No. 136.

Note: (**) For Details of Blisters See Sheet No. 118 & 119.

APPROVED FOR CONSTRUCTION

W. B. Abbott

W. B. ABBOTT
Assistant Engineer of Bridge Design 9-17-81

DESIGNED M.M.	C'K'D M.M.
DRAWN R.E.T.	C'K'D M.M.
TRACED R.E.T.	C'K'D M.M.

Figg and Muller Engineers Inc.
424 North Calhoun Street
Tallahassee, Florida 32301

SUPERSTRUCTURE 1 - UNIT III

INDIANA STATE HIGHWAY COMMISSION

LAKE COUNTY - RAMP:- A SECTION:-

SCALE:- N.T.S. DATE:- June 29, 1981

SUBMITTED FOR APPROVAL Eugene C. Figg Jr.

DRAWING:- OF SHEET:- 105 OF

PROJECT:- MM 220-1 (8)

CONTRACT NO. B-12752

BRIDGE FILE:- 912-45-2546 RWX