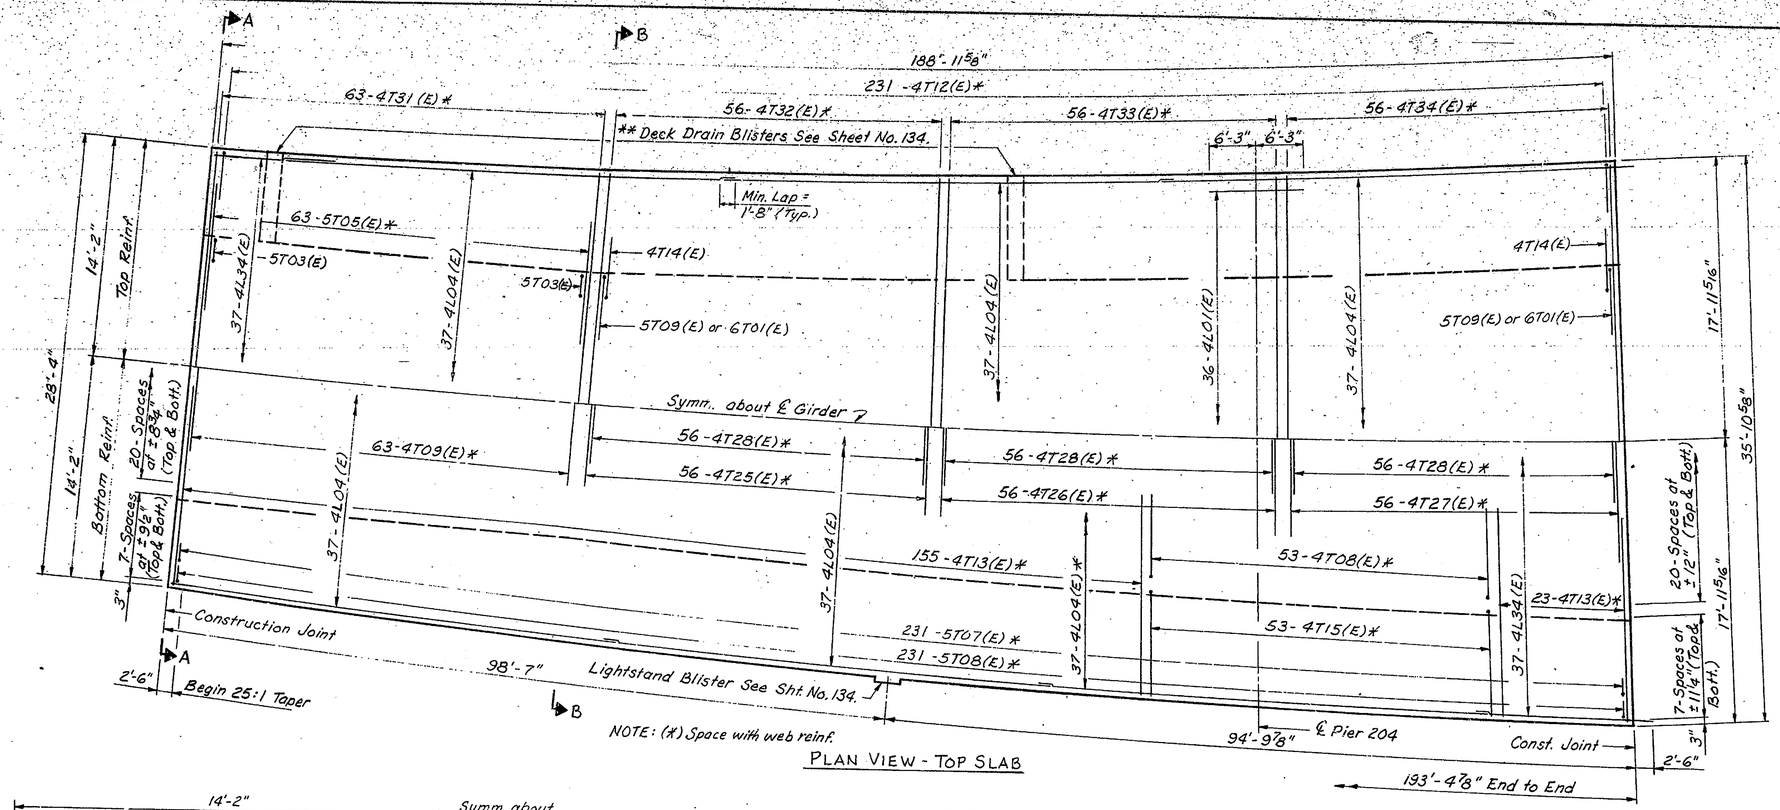

PLAN VIEW - TOP SLAB

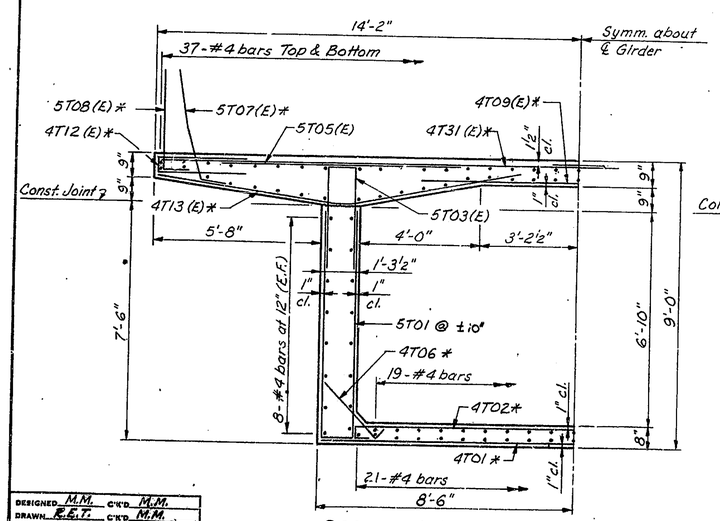

SECTION A-A Sta. 4+77.50 to Sta. 5+30.00

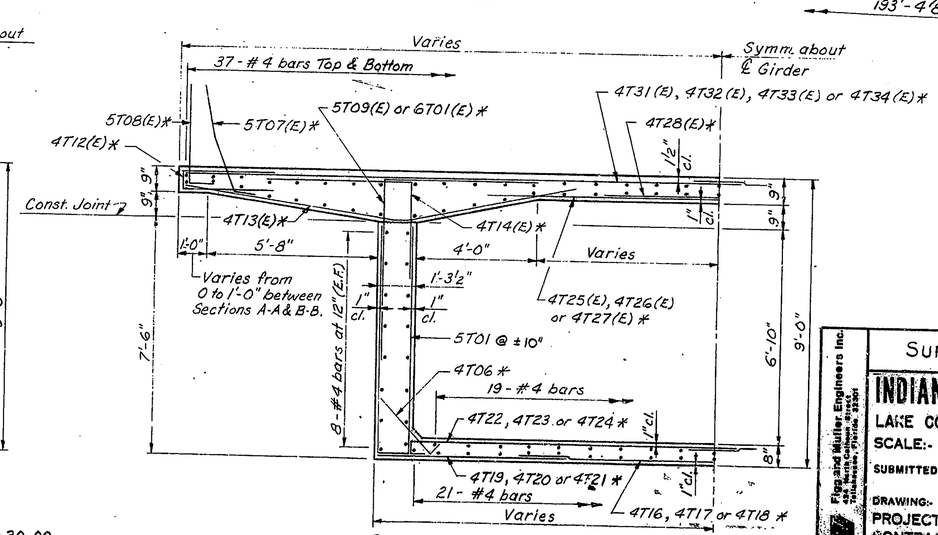

SECTION B-B Sta. 5+30.00 to Sta 6+68.75

DESIGNED M.M.	C'K'D. M.M.		
DRAWN R.E.T.	C'K'D. M.M.		
TRACED R.E.T.	C'K'D. M.M.		

APPROVED FOR CONSTRUCTION
W. B. ABBOTT
Assistant Engineer of Bridge Design
9-17-81

Figg and Muller Engineers Inc.
424 Berry-Cabiness Bldg.
Tallahassee, Florida 32301

SUPERSTRUCTURE 2 - UNIT III

INDIANA STATE HIGHWAY COMMISSION

LAKE COUNTY - RAMP:- A SECTION:-
SCALE:- N.T.S. DATE:- June 29, 1981
SUBMITTED FOR APPROVAL Eugene C. Figg, Jr.
DRAWING:- OF SHEET:- 106 OF
PROJECT:- MM 220-1 (8)
CONTRACT NO. B-12752
BRIDGE FILE:- 912-45-2546 RWX

EUGENE C. FIGG, JR. REGISTERED PROFESSIONAL ENGINEER STATE OF FLORIDA