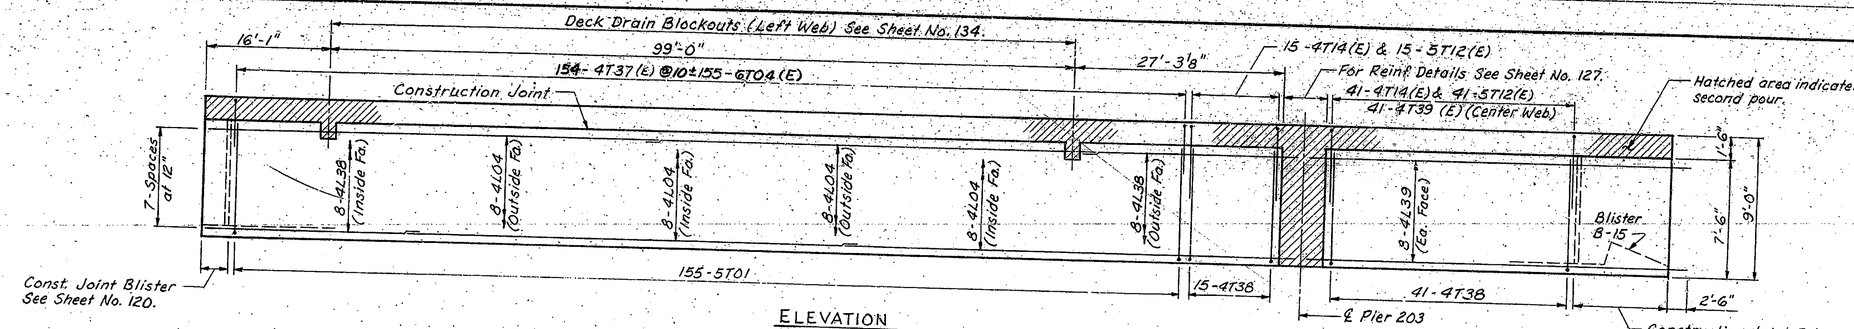

ELEVATION

NOTE: Reinf. shown for one web only, unless noted.

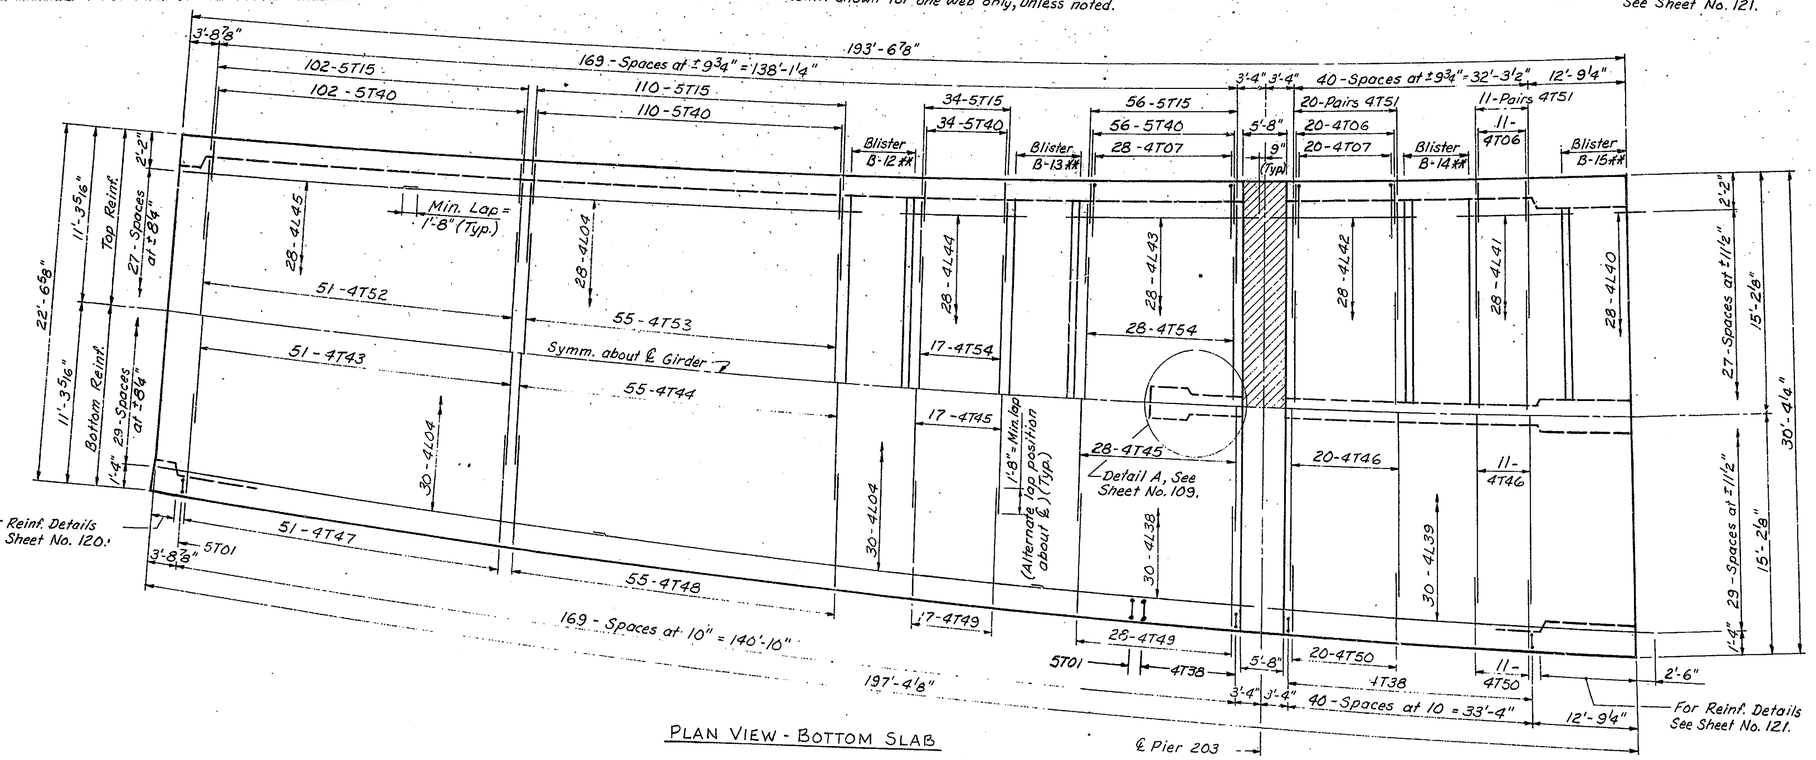

PLAN VIEW - BOTTOM SLAB

NOTE: (**) For Details of Blisters See Sht. No. 118 & 119.
For Bottom Slab Dimensions See Sht. No. 137

DESIGNED M.M.	C'K'D M.M.		
DRAWN R.E.T.	C'K'D M.M.		
TRACED R.E.T.	C'K'D MM		

APPROVED FOR CONSTRUCTION
W. B. ABBOTT
Assistant Engineer of Bridge Design
9-17-81

Figg and Muller Engineers Inc.
Consulting Engineers
Tallahassee, Florida 32301

SUPERSTRUCTURE I - UNIT IV

INDIANA STATE HIGHWAY COMMISSION

LAKE COUNTY - RAMP:- A SECTION:-
SCALE:- N.T.S. DATE:- June 29, 1981
SUBMITTED FOR APPROVAL Eugene C. Figg, Jr.
DRAWING:- OF SHEET:- 107 OF
PROJECT:- MM 220-1 (8)
CONTRACT NO. B-12752
BRIDGE FILE:- 912-45-2546 RWX

EUGENE C. FIGG, JR. REGISTERED 19549 STATE OF INDIANA PROFESSIONAL ENGINEER