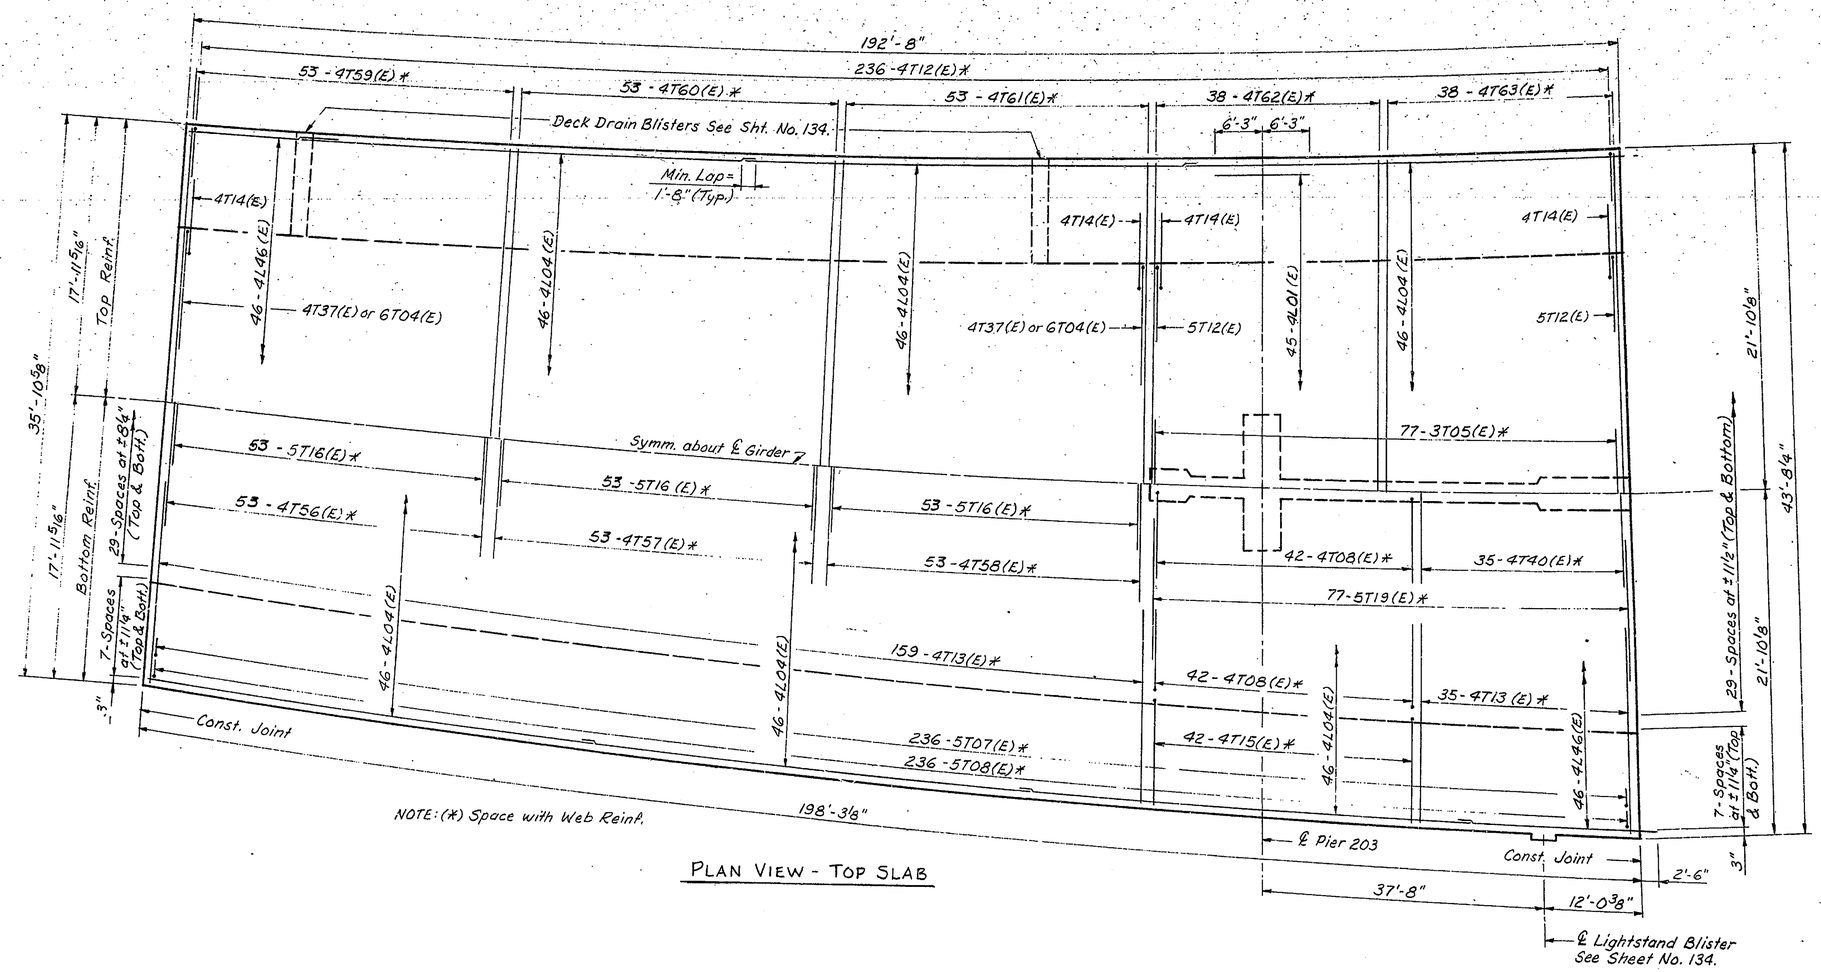

NOTE: (*) Space with Web Reinf.

PLAN VIEW - TOP SLAB

DESIGNED M.M. C'K'D. M.M.
DRAWN R.E.T. C'K'D. M.M.
TRACED R.E.T. C'K'D. M.M.

APPROVED FOR CONSTRUCTION
W. L. ARBOTT
Assistant Engineer of Bridge Design
9-17-81

Figg and Muller Engineers Inc.
42c North Calhoun Street
Tallahassee, Florida 32301

SUPERSTRUCTURE 2 - UNIT IV

INDIANA STATE HIGHWAY COMMISSION

LAKE COUNTY - RAMP:- A SECTION:-
SCALE:- N.T.S. DATE:- June 29, 1981
SUBMITTED FOR APPROVAL Eugene C. Figg Jr.
DRAWING:- OF SHEET:- 108 OF
PROJECT:- MM 220-1 (8)
CONTRACT NO. B-12752
BRIDGE FILE:- 912-45-2546 RWX