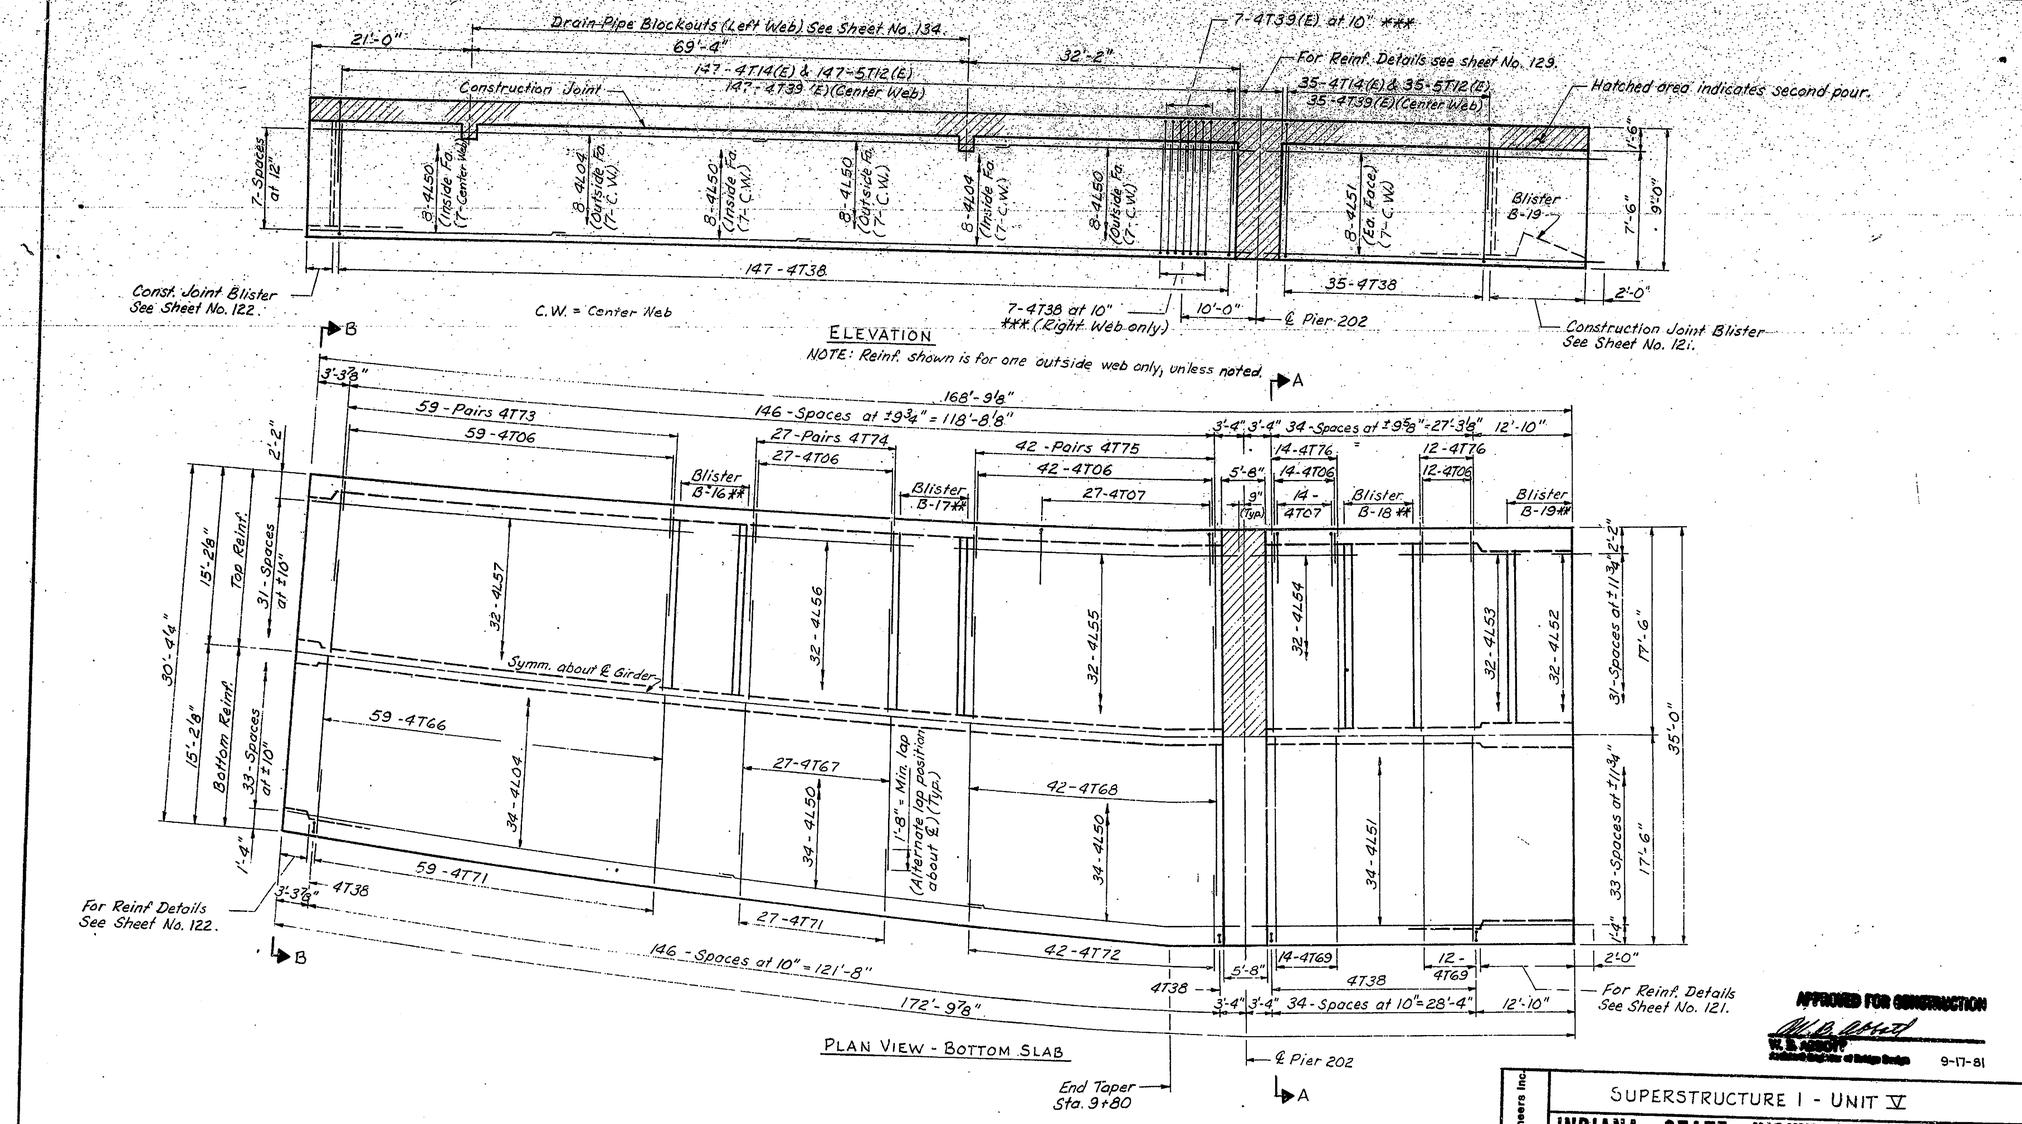

NOTE: (**) For Details of Blisters See Sheet No. 118 & 119.
For Bottom Slab Dimensions See Sht. No. 138.

APPROVED FOR CONSTRUCTION
W. B. ABBOTT
Assistant Engineer of Bridge Design
9-17-81

DESIGNED M.M.	CK'D M.M.
DRAWN R.E.T.	CK'D M.M.
TRACED R.E.T.	CK'D M.M.

Figg and Muller Engineers Inc.
424 North Calhoun Street
Tallahassee, Florida 32301

SUPERSTRUCTURE I - UNIT V

INDIANA STATE HIGHWAY COMMISSION

LAKE COUNTY-RAMP:- A SECTION:-
SCALE:- N.T.S. DATE:- June 29, 1981
SUBMITTED FOR APPROVAL Eugene C. Figg Jr.
DRAWING:- OF SHEET:- 110 OF
PROJECT:- MM 220-1 (8)
CONTRACT NO. B-12752
BRIDGE FILE:- 912-45-2546 RWX

EUGENE C. FIGG JR. REGISTERED 28549 STATE OF INDIANA PROFESSIONAL ENGINEER