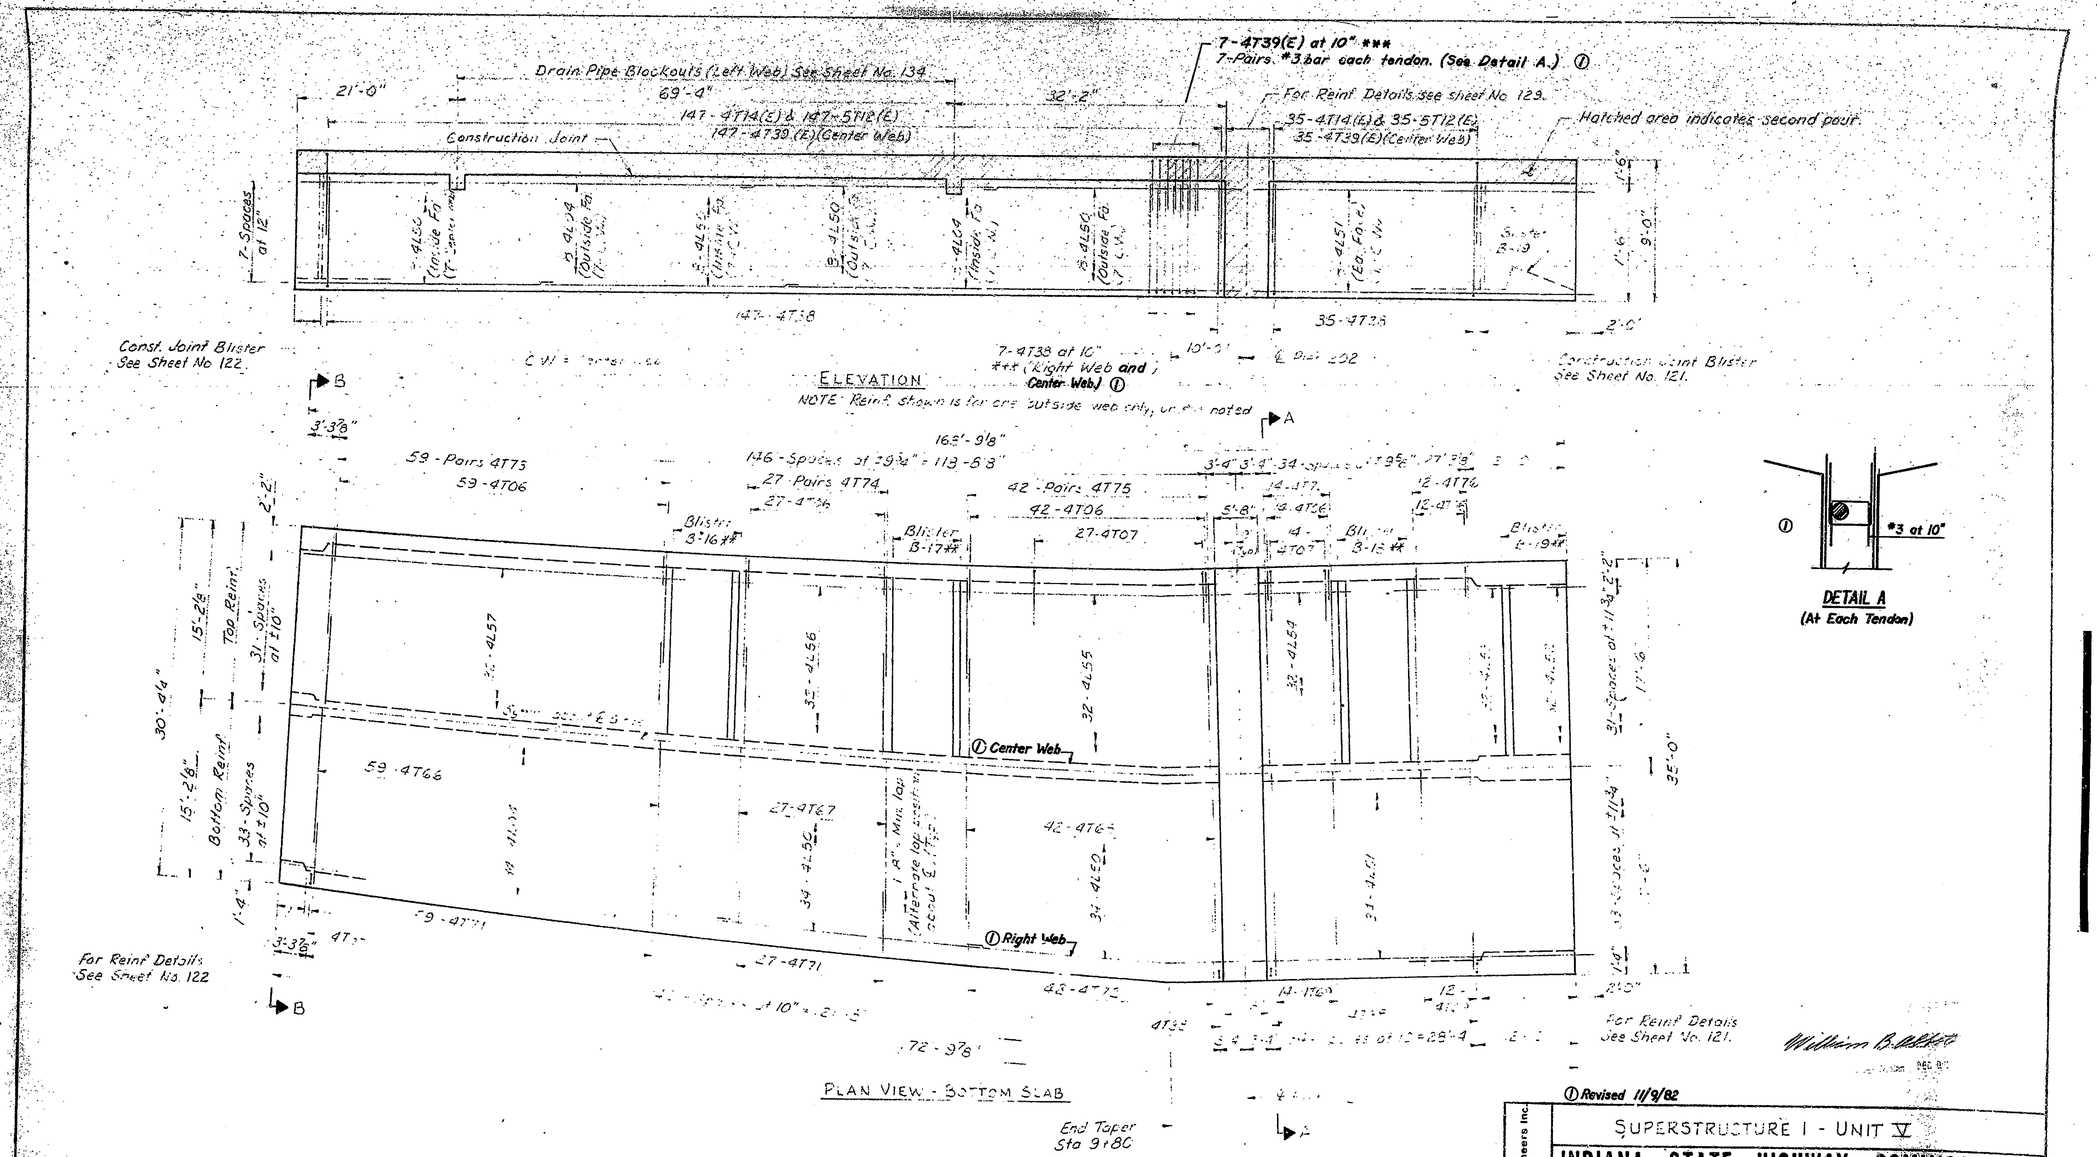

① Revised 11/9/82

NOTE: (***) For Details of Blisters See Sheet No. 118 & 119
For Bottom Slab Dimensions See Sht. No. 138.

DESIGNED M.M.	C'K'D. M.M.		
DRAWN R.E.T.	C'K'D. M.M.		
TRACED R.E.T.	C'K'D. M.M.		

Figg and Muller Engineers Inc.
424 North Calhoun Street
Tallahassee, Florida 32301

SUPERSTRUCTURE I - UNIT V

INDIANA STATE HIGHWAY COMMISSION

LAKE COUNTY - RAMP:- A SECTION:-
SCALE:- N.T.S. DATE:- June 29, 1981
SUBMITTED FOR APPROVAL
DRAWING:- OF SHEET:- 110A OF
PROJECT:- MM 220-1 (8)
CONTRACT NO. B-12752
BRIDGE FILE:- 912-45-2546 RWX