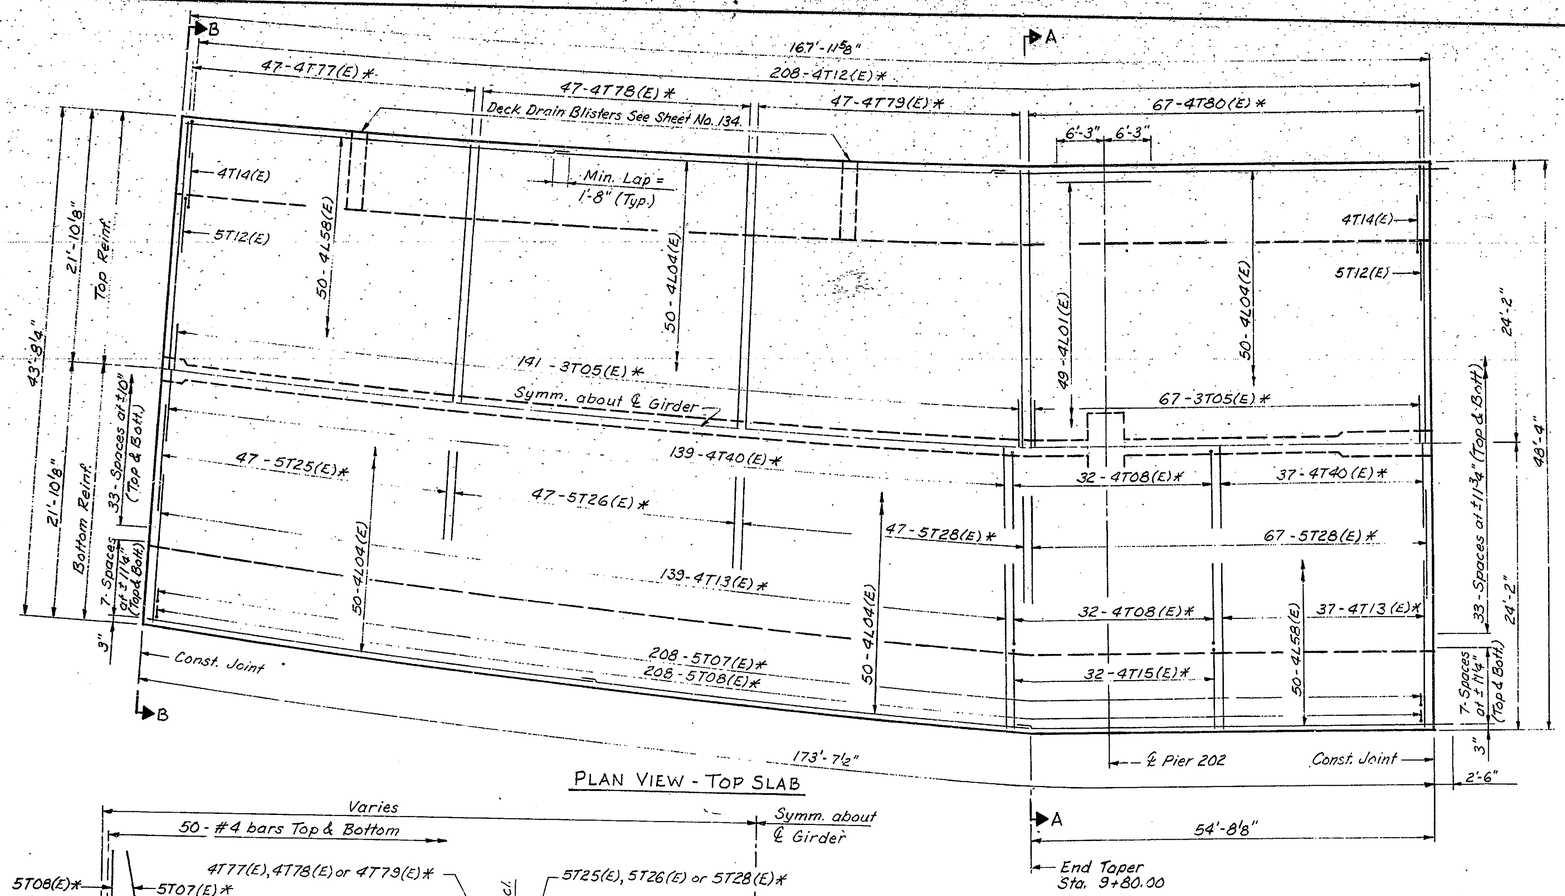

PLAN VIEW - TOP SLAB

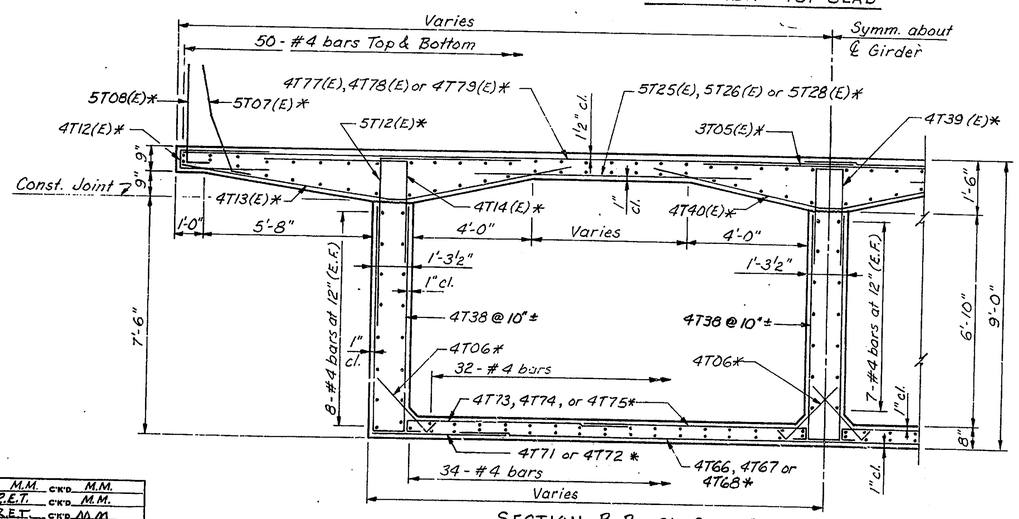

SECTION B-B Sta. 8+63.75 to Sta. 9+80.00

NOTE: Half Cross Section at Section A-A on Sheet No. 115.

(*) Space with Web Reinf.

APPROVED FOR CONSTRUCTION

W. B. ABBOTT
Assistant Engineer of Bridge Design

9-17-81

DESIGNED M.M.	C'K'D. M.M.
DRAWN R.E.T.	C'K'D. M.M.
TRACED R.E.T.	C'K'D. M.M.

Figg and Muller Engineers Inc.
424 North Calhoun Street
Baltimore, Maryland 21201

SUPERSTRUCTURE 2 - UNIT V

INDIANA STATE HIGHWAY COMMISSION

LAKE COUNTY - RAMP:- A SECTION:-

SCALE:- N.T.S. DATE:- June 29, 1981

SUBMITTED FOR APPROVAL Eugene C. Figg Jr.

DRAWING:- OF SHEET:- 111 OF

PROJECT:- MM 220-1 (8)

CONTRACT NO. B-12752

BRIDGE FILE:- 912-45-2546 RWX