


C.W. = Center Web

ELEVATION

NOTE: Reinf. shown is for one outside web only, unless noted.

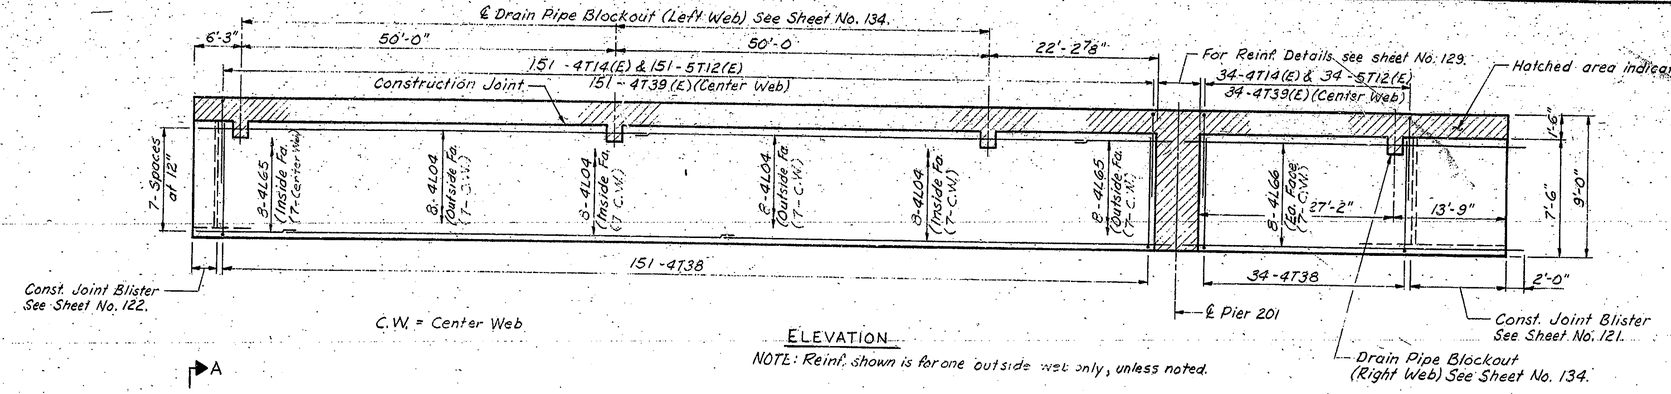


For Reinf. Details See Sheet No. 122.

For Reinf. Details See Sheet No. 121.

NOTE: Section A-A, See Sheet No. 115.

PLAN VIEW - BOTTOM SLAB

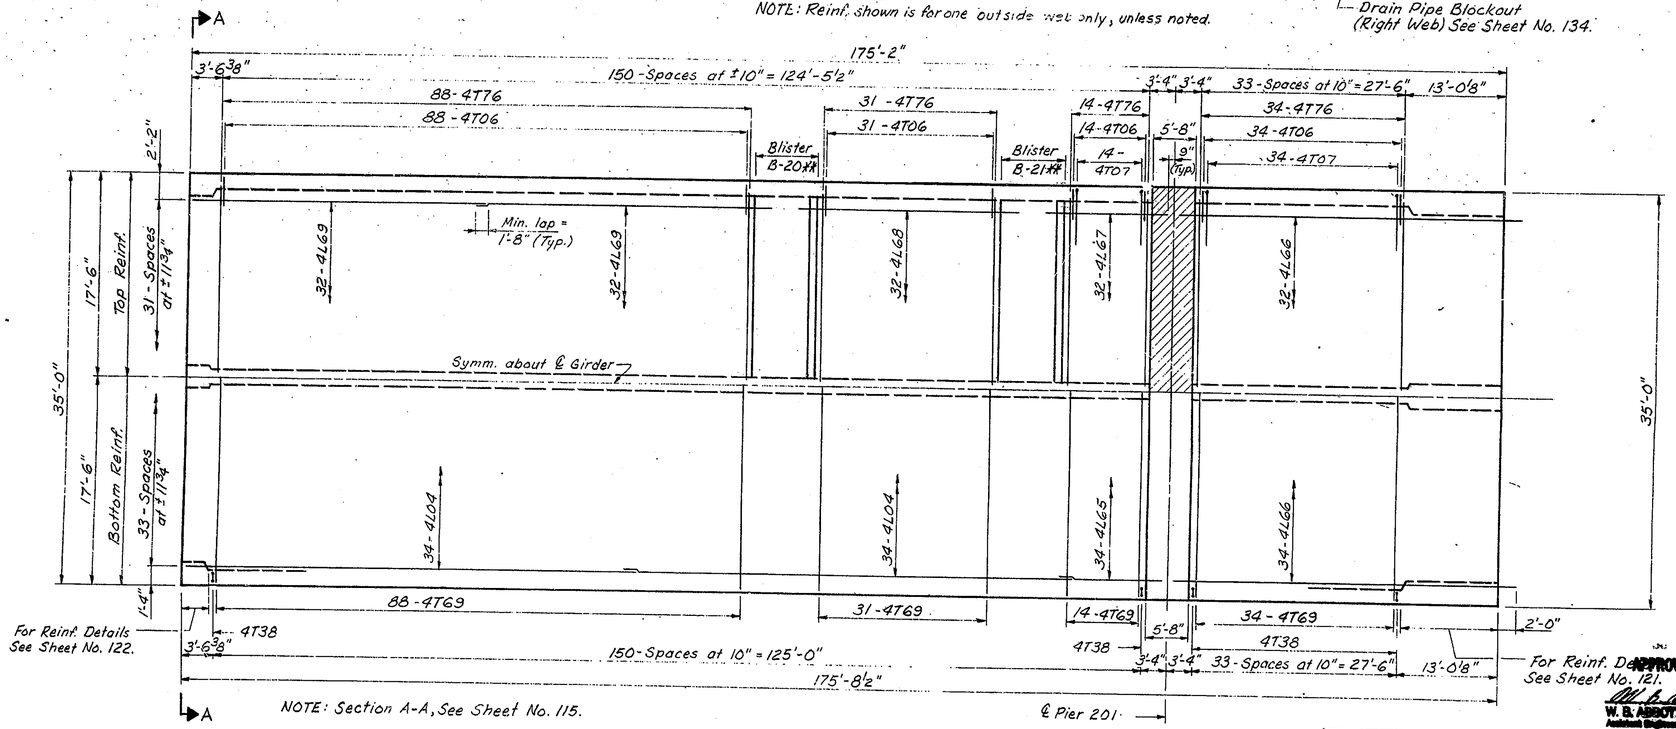NOTE: (**) For Details of Blisters See Sht. No. 118 & 119.
For Bottom slab dimensions See Sht No. 139.

APPROVED FOR CONSTRUCTION
W. B. ABBOTT
Assistant Engineer of Bridge Design
9-17-81

DESIGNED M.M. C'K'D M.M.
DRAWN R.E.T. C'K'D M.M.
TRACED R.E.T. C'K'D M.M.

Figg and Muller Engineers Inc.
428 North Calhoun Street
Tallahassee, Florida 32301

SUPERSTRUCTURE I - UNIT VI

INDIANA STATE HIGHWAY COMMISSION

LAKE COUNTY - RAMP:- A SECTION:-
SCALE:- N.T.S. DATE:- June 29, 1981
SUBMITTED FOR APPROVAL
DRAWING:- OF SHEET:- 112 OF
PROJECT:- MM 220-1 (8)
CONTRACT NO. B-12752
BRIDGE FILE:- 912-45-2546 RWX

EUGENE C. FIGG, JR. REGISTERED IN THE STATE OF FLORIDA PROFESSIONAL ENGINEER