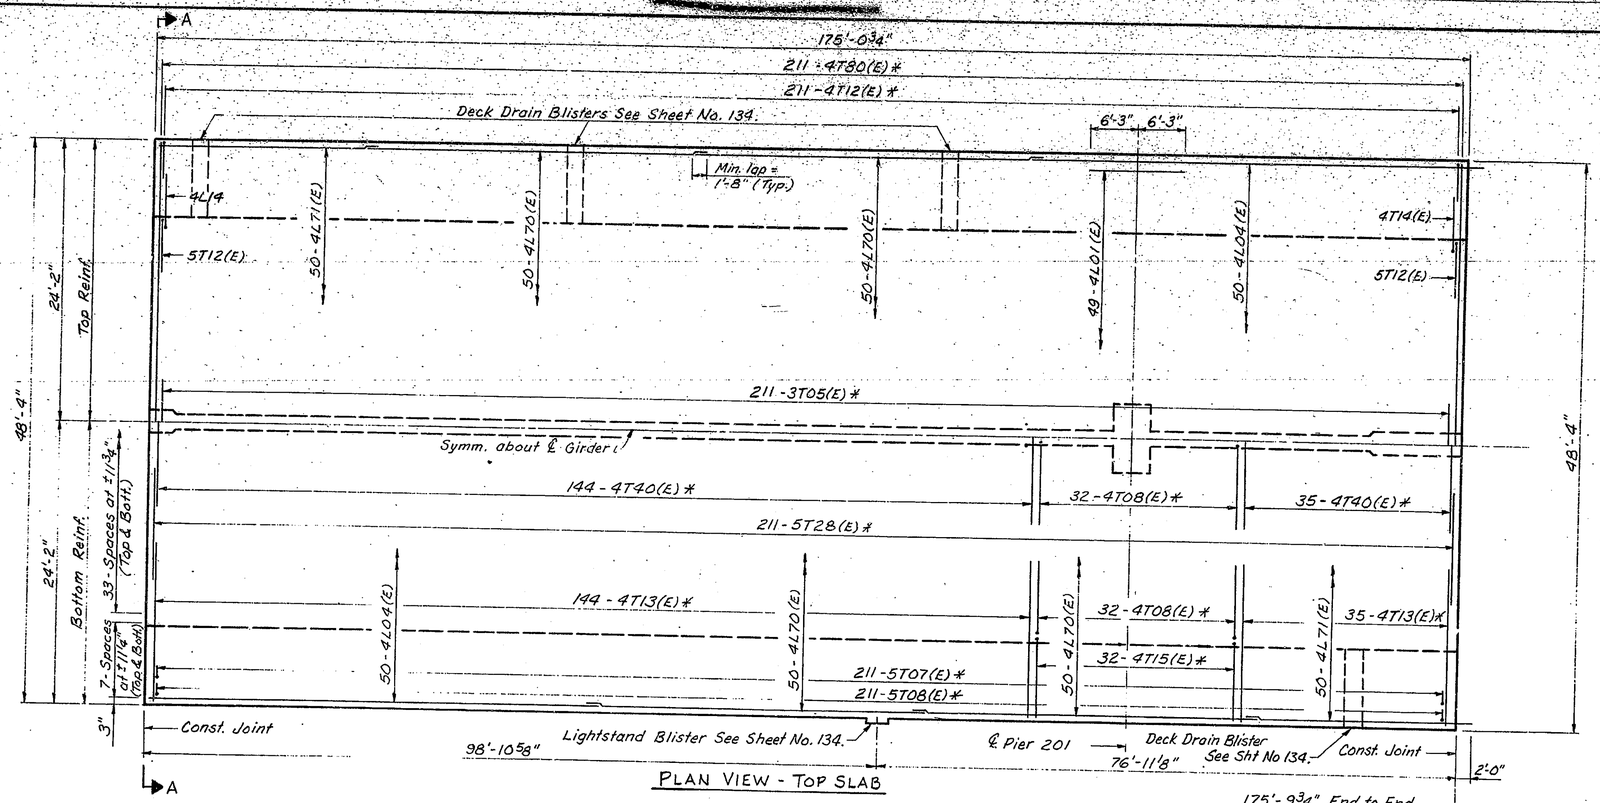


PLAN VIEW - TOP SLAB

NOTE: For Section A-A See Sheet No. 115.

NOTE: (*) Space with Web Reinf.

APPROVED FOR CONSTRUCTION

W. B. ABBOTT
Assistant Engineer of Bridge Design 9-17-81

| | |
|---|---|
| DESIGNED M.M. | C'K'D M.M. |
| DRAWN R.E.T. | C'K'D M.M. |
| TRACED R.E.T. | C'K'D M.M. |

Figg and Muller Engineers Inc.
Tallahassee, Florida 32301

SUPERSTRUCTURE 2 - UNIT VI

INDIANA STATE HIGHWAY COMMISSION

LAKE COUNTY - RAMP:- A SECTION:-

SCALE:- N.T.S. DATE:- June 29, 1981

SUBMITTED FOR APPROVAL Eugene C. Figg Jr.

DRAWING:- OF SHEET:- 113 OF

PROJECT:- MM 220-1 (8)

CONTRACT NO. B-12752

BRIDGE FILE:- 912-45-2546 RWX

EUGENE C. FIGG JR. REGISTERED 18549 STATE OF INDIANA PROFESSIONAL ENGINEER