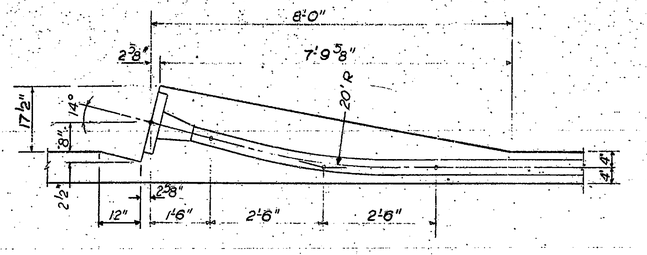

TYPICAL BLISTER
B1-B7, B9-B11, B13-B15, B17-B19, B21

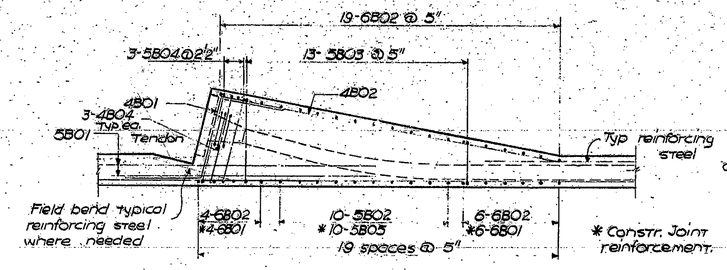

LONGITUDINAL SECTION
B1-B7, B9-B11, B13, B18, B21

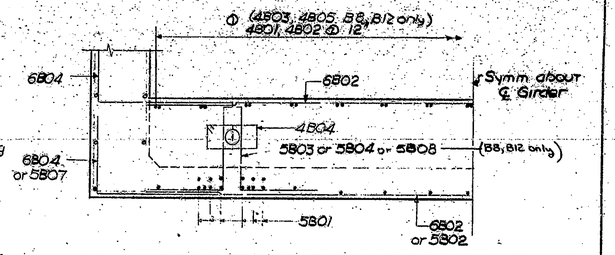

CROSS-SECTION
B1, B2, B4-B6, B8-B10, B12, B13

① See Bill of Material for number of bars

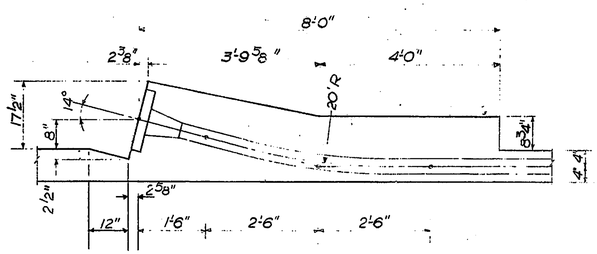

BLISTER B8, B12, B16, B20

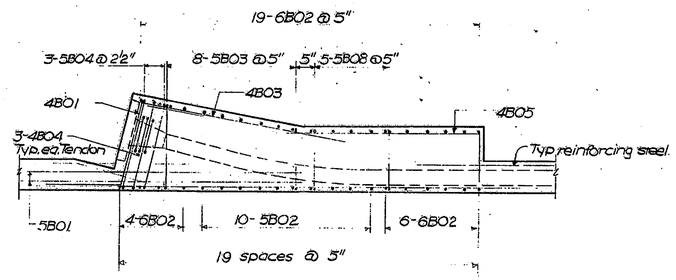

LONGITUDINAL SECTION (B8, B12, 2 WEB)

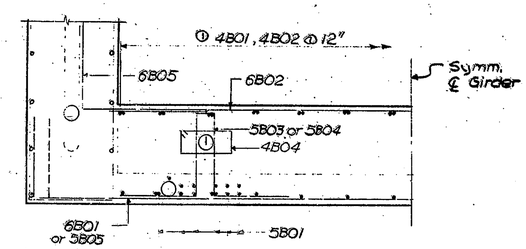

CROSS-SECTION (AT CONST. JOINT)
B3, B7, B11

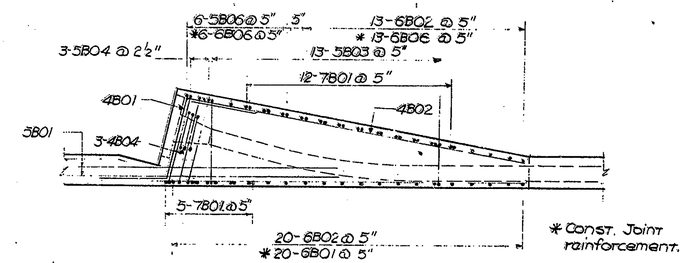

LONGITUDINAL SECTION
(B14, B15, B17, B19)

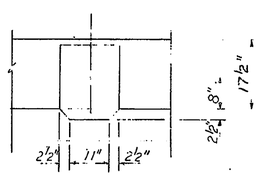

RECESS DETAIL (TYP.)

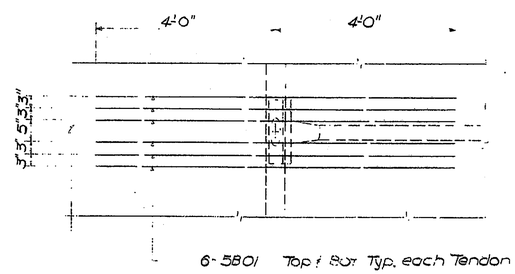

PLAN BOTTOM SLAB

Note: All reinforcing steel 1" clear TYP.

Work this sheet with Sheet No 119

APPROVED FOR CONSTRUCTION
W. B. Abbott
W. B. ABBOTT
Assistant Engineer of Bridge Design 9-17-81

Figg and Muller Engineers Inc.
Consulting Engineers
Tallahassee, Florida 32301

BLISTER DETAILS I

INDIANA STATE HIGHWAY COMMISSION

LAKE COUNTY - RAMP:- A SECTION:-
SCALE:- 3/8" = 1'-0" DATE:- June 29, 1981
SUBMITTED FOR APPROVAL Eugene C. Figg Jr.
DRAWING:- OF SHEET:- 118 OF
PROJECT:- MM 220-1 (8)
CONTRACT NO. B-12752
BRIDGE FILE:- 912-45-2546 RWX

DESIGNED	M.M.	C'K'D	M.M.
DRAWN	T.E.	C'K'D	M.M.
TRACED	T.E.	C'K'D	M.M.