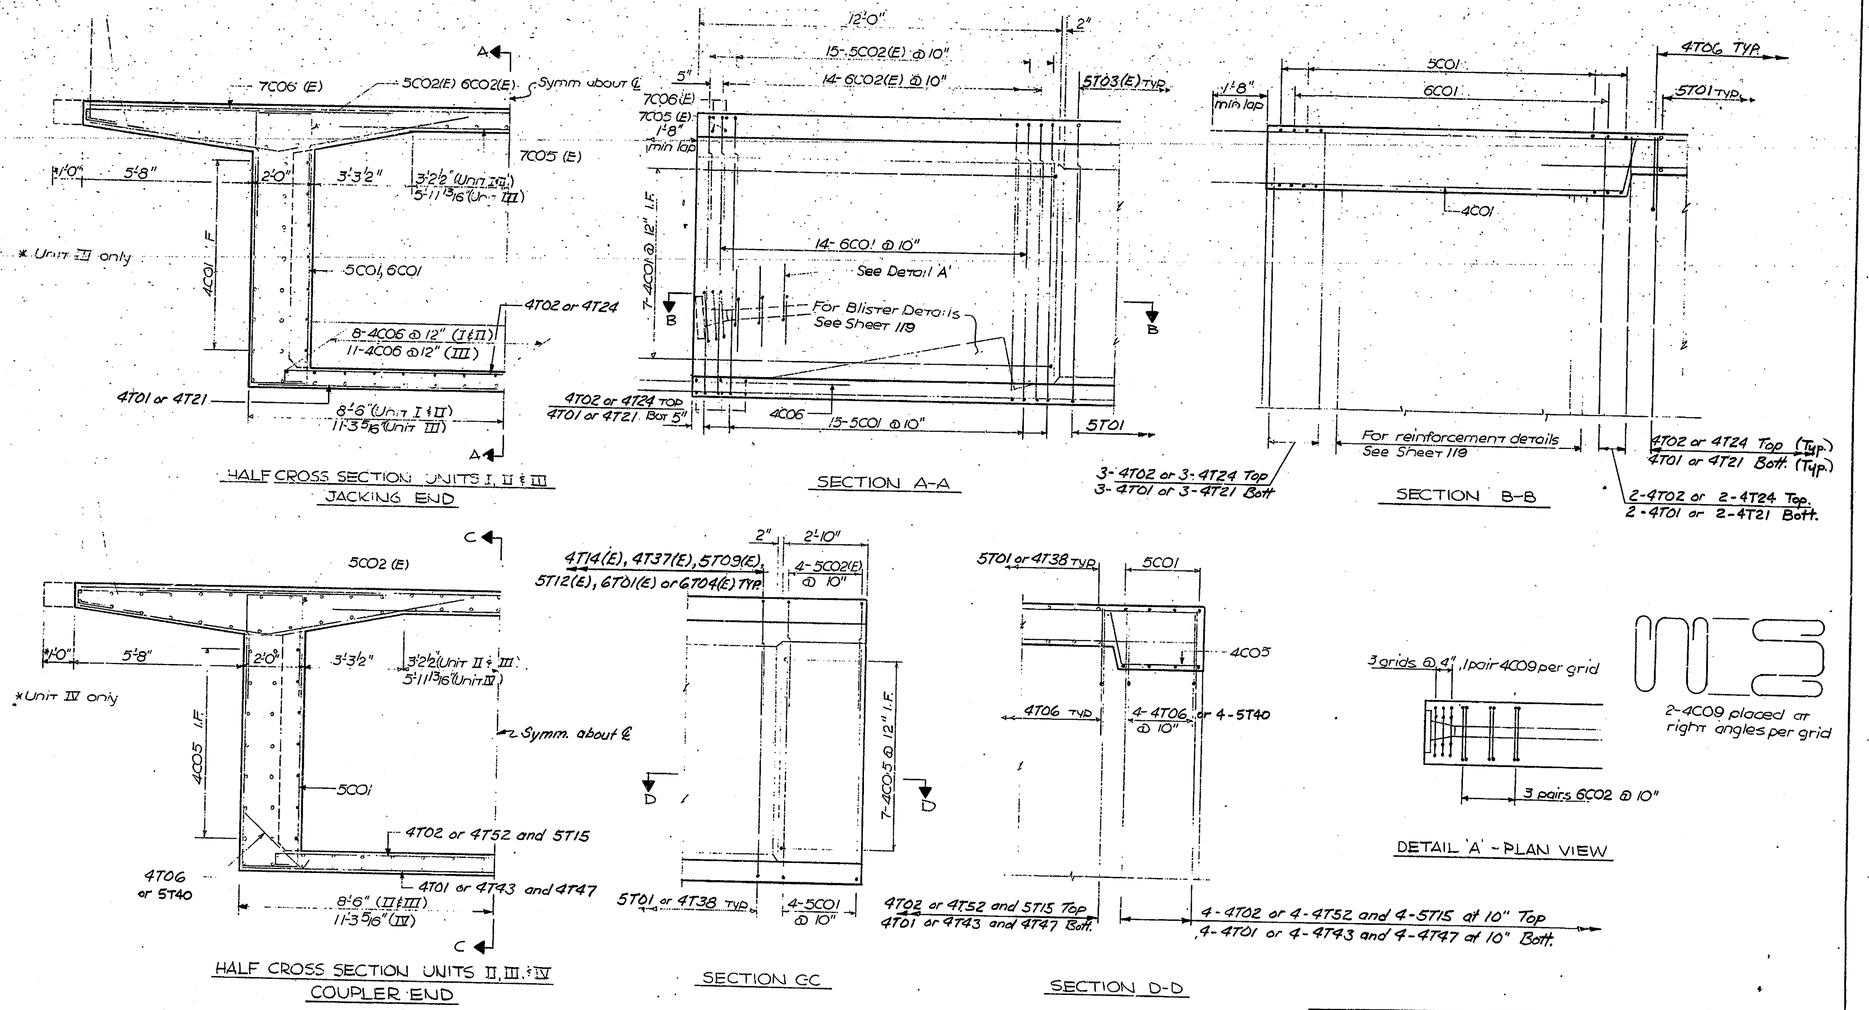

DESIGNED	M.M.	C'K'D.	M.M.
DRAWN	T.F.	C'K'D.	M.M.
TRACED	T.F.	C'K'D.	M.M.

APPROVED FOR CONSTRUCTION

W. B. ABBOTT
Assistant Engineer of Bridge Design 9-17-81

Figg and Muller Engineers Inc.
426 North Calhoun Street
Tallahassee, Florida 32301

CONSTRUCTION JOINT REINF. ITHRU. IV

INDIANA STATE HIGHWAY COMMISSION

LAKE COUNTY - RAMP:- A SECTION:-

SCALE:- ½" = 1'-0" DATE:- June 29, 1981

SUBMITTED FOR APPROVAL Eugene C. Figg Jr.

DRAWING:- OF SHEET:- 120 OF

PROJECT:- MM 220-1 (8)

CONTRACT NO. B-12752

BRIDGE FILE:- 912-45-2546 RWX

EUGENE C. FIGG JR. REGISTERED No. 18543 STATE OF INDIANA PROFESSIONAL ENGINEER