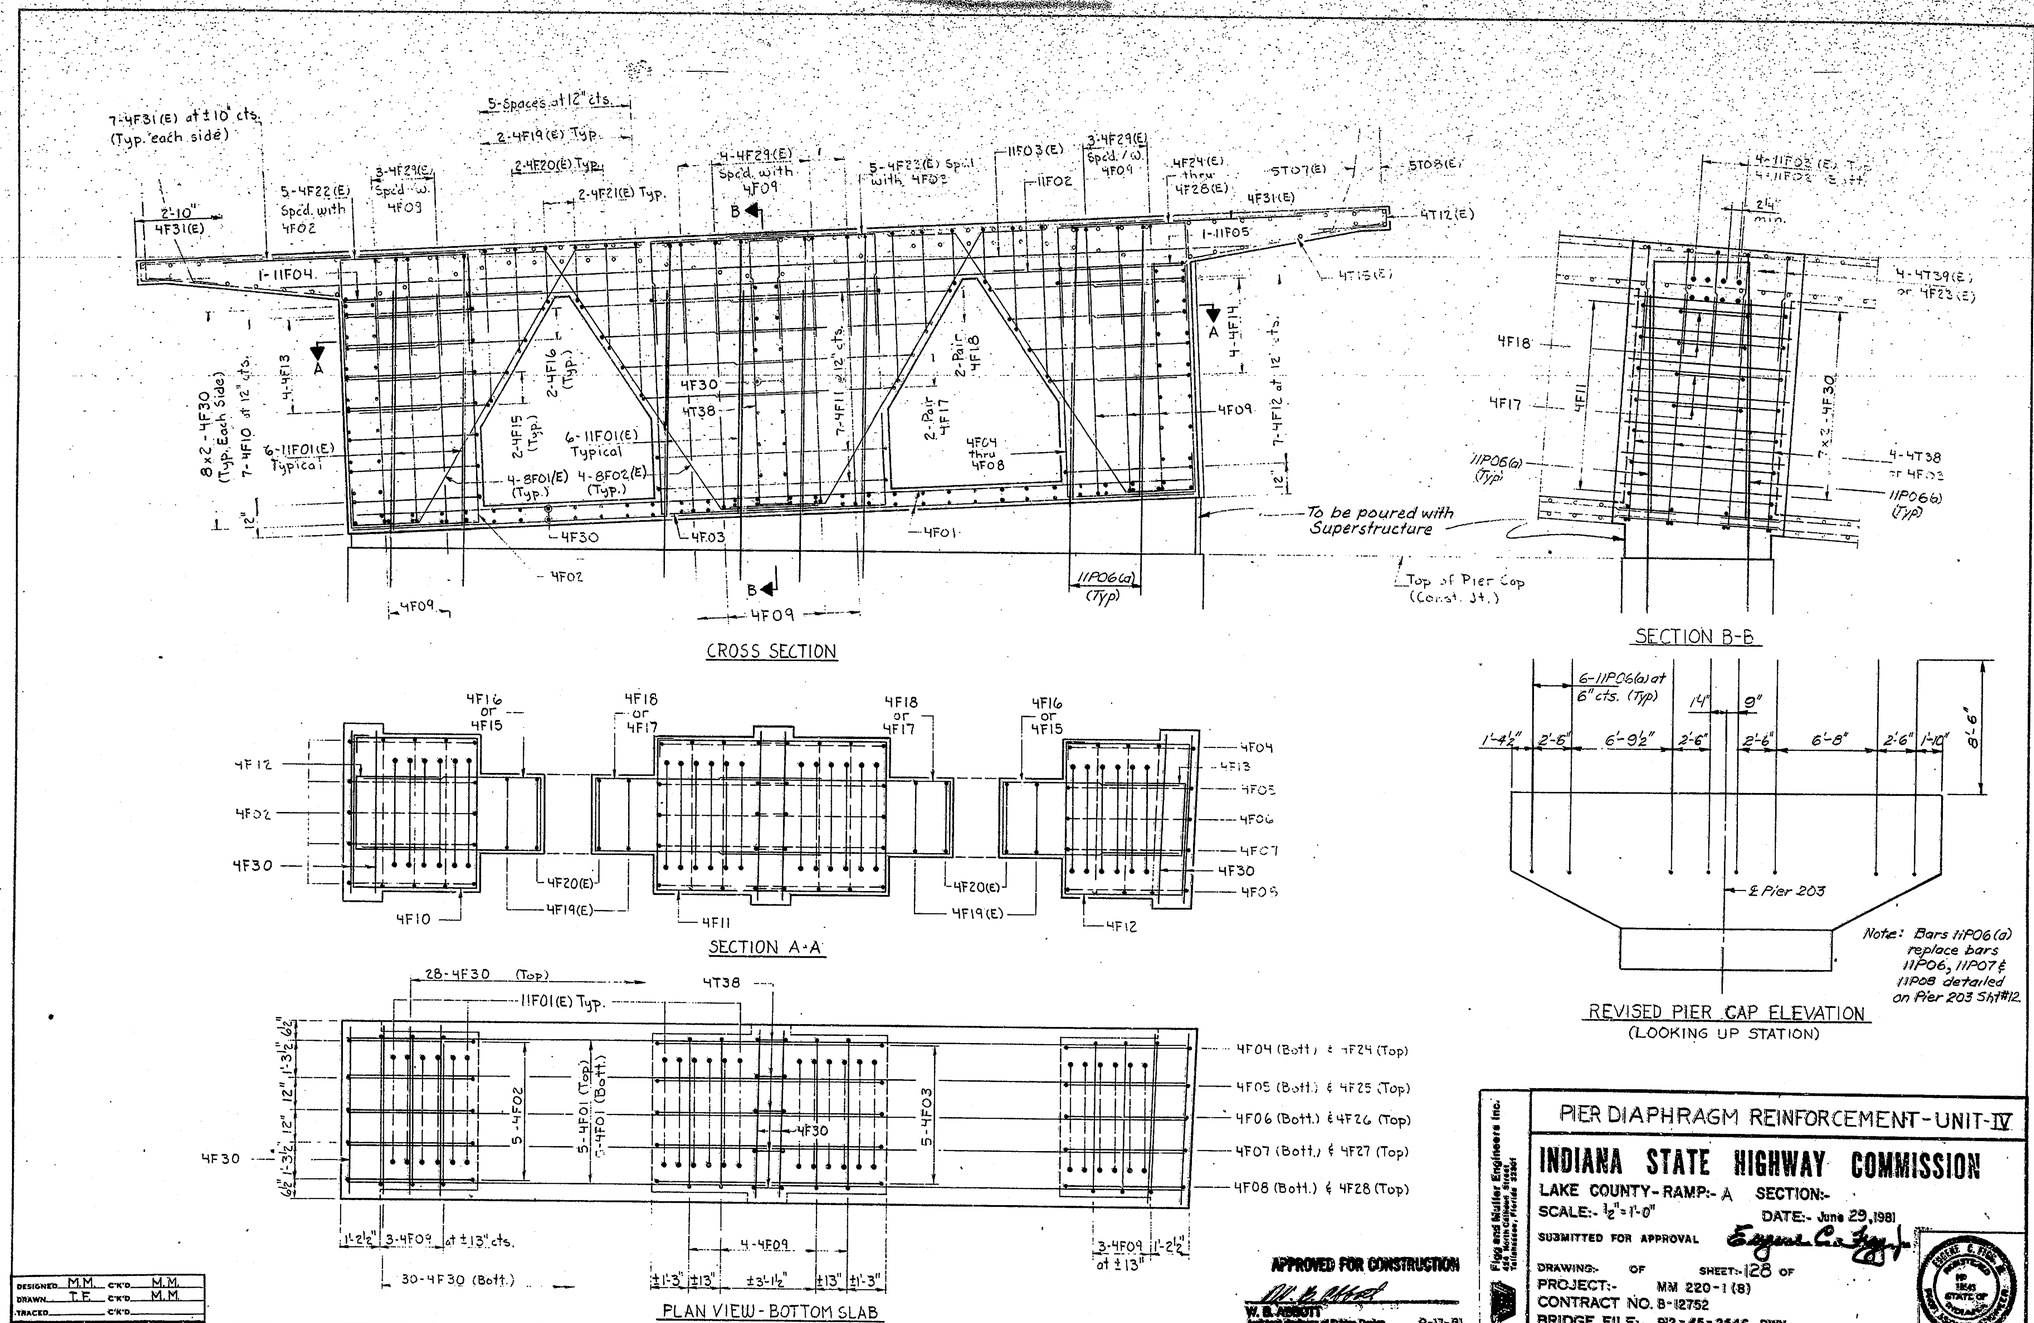

DESIGNED	M.M.	C'K'D	M.M.
DRAWN	T.E.	C'K'D	M.M.
TRACED		C'K'D	

APPROVED FOR CONSTRUCTION

W. B. ABBOTT
Assistant Engineer of Bridge Design
9-17-81

Figg and Muller Engineers Inc.
456 North Gilmore Street
Tallahassee, Florida 32301

PIER DIAPHRAGM REINFORCEMENT - UNIT-IV

INDIANA STATE HIGHWAY COMMISSION

LAKE COUNTY - RAMP:- A SECTION:-

SCALE:- 1/2" = 1'-0" DATE:- June 29, 1981

SUBMITTED FOR APPROVAL Eugene C. Figg Jr.

DRAWING:- OF SHEET:- 128 OF

PROJECT:- MM 220-1 (8)

CONTRACT NO. B-12752

BRIDGE FILE:- 912-45-2546 RWX

EUGENE C. FIGG, JR. REGISTERED No. 11545 STATE OF INDIANA PROFESSIONAL ENGINEER