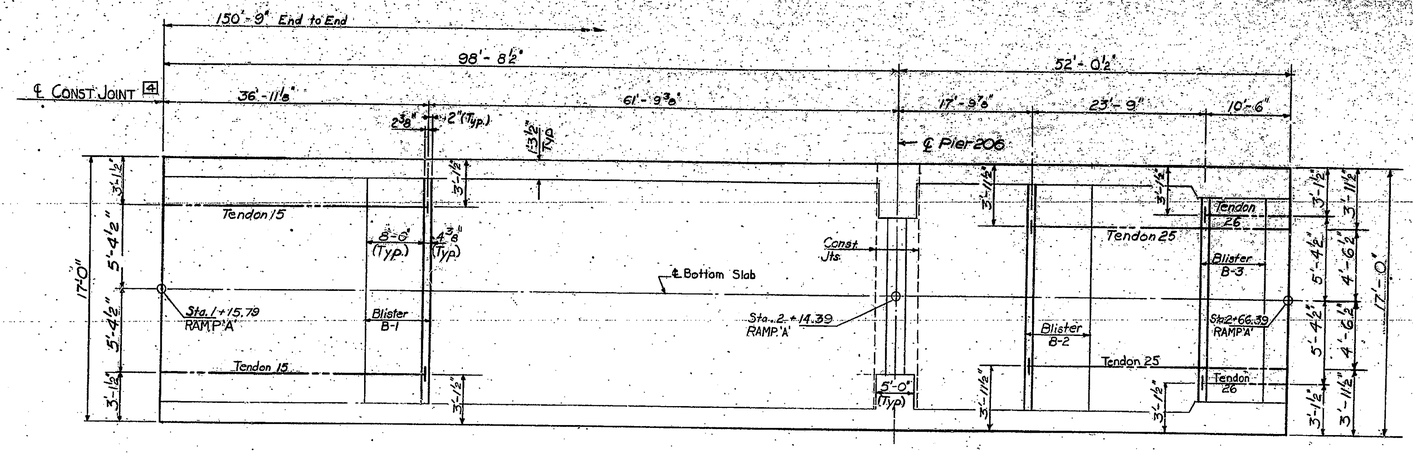

PLAN BOTTOM SLAB - UNIT I

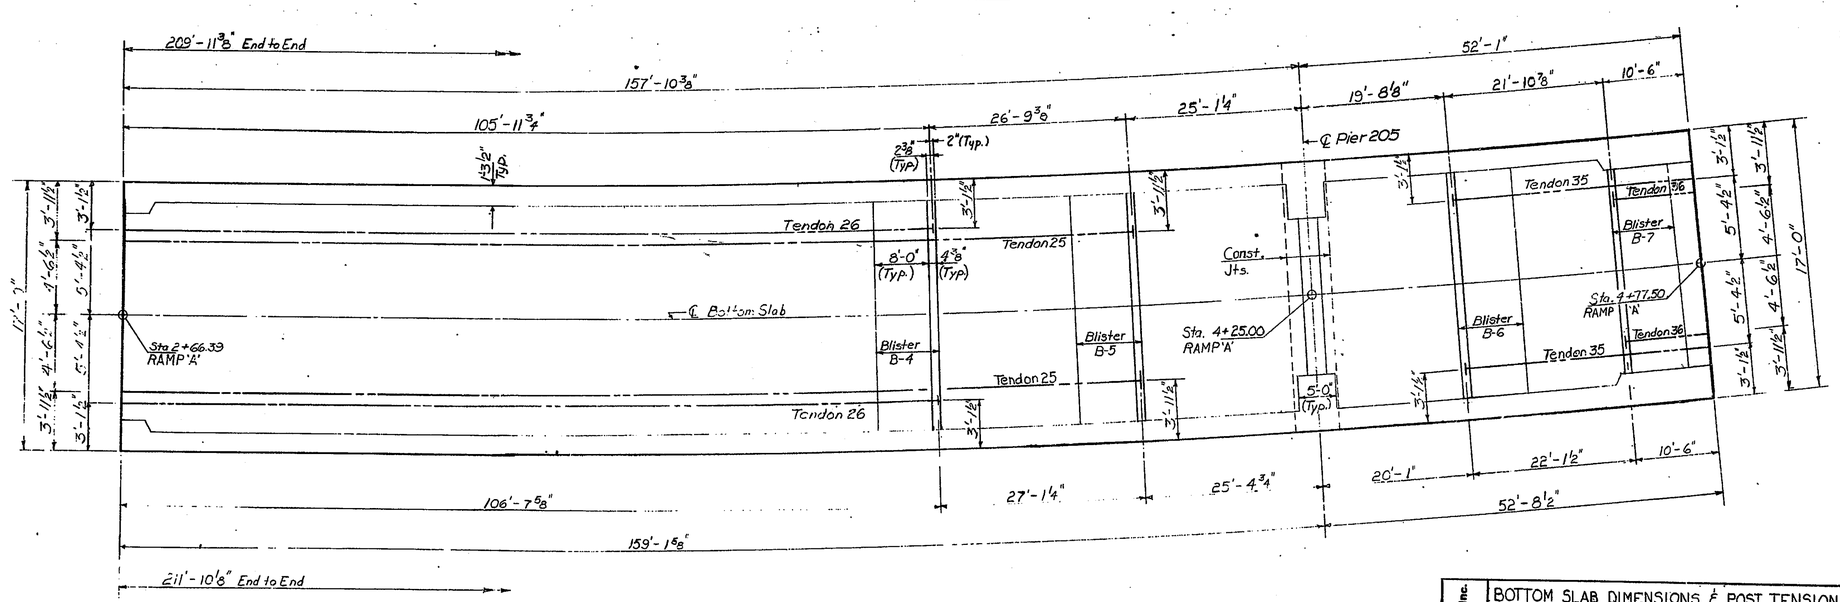

PLAN BOTTOM SLAB UNIT II

DESIGNED M.M.&D.	CK'D M.M.		
DRAWN T.F./T.S.	CK'D G.R.		
TRACED T.F./T.S.	CK'D G.R.		

APPROVED FOR CONSTRUCTION

W. B. ABBOTT
Assistant Engineer of Bridge Design
9-17-81

Flaig and Muller Engineers Inc.
424 North Calhoun Street
Tallahassee, Florida 32301

BOTTOM SLAB DIMENSIONS & POST TENSIONING LAYOUT
UNITS I & II

INDIANA STATE HIGHWAY COMMISSION

LAKE COUNTY - RAMP:- A SECTION:-
SCALE:- N.T.S. DATE:- June 29, 1981
SUBMITTED FOR APPROVAL Eugene C. Flaig Jr.
DRAWING:- OF SHEET:- 135 OF
PROJECT:- MM 220-1 (8)
CONTRACT NO. 8-12752
BRIDGE FILE:- 912-45-2546 RWX