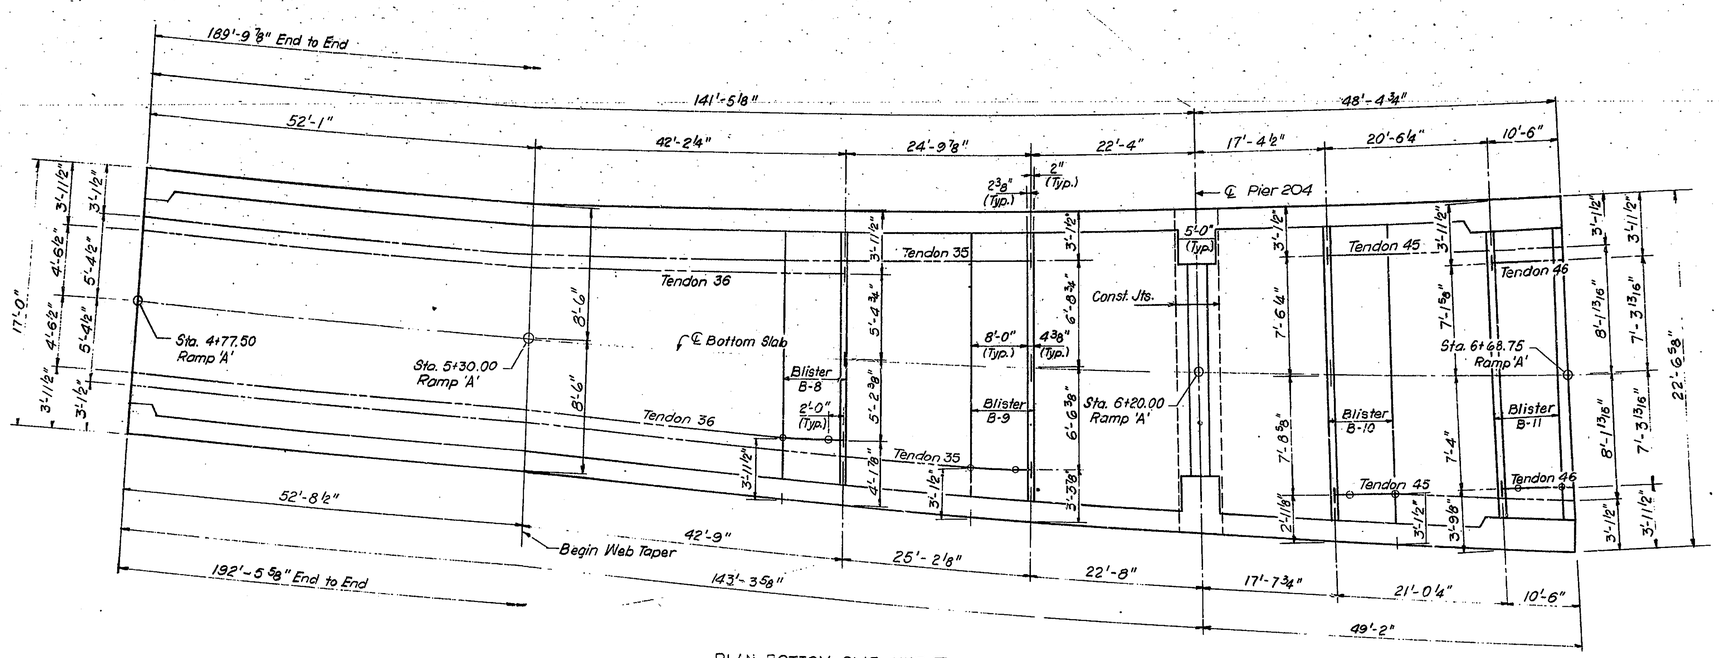

PLAN - BOTTOM SLAB - UNIT III

DESIGNED	M.M.	C'K'D.	M.M.
DRAWN.	H.G.	C'K'D.	G.R.
TRACED	H.G.	C'K'D.	G.R.

APPROVED FOR CONSTRUCTION

W. B. Abbott

W. B. ABBOTT
Assistant Engineer of Bridge Design

9-17-81

Figg and Muller Engineers Inc.
424 North Calhoun Street
Tallahassee, Florida 32301

BOTTOM SLAB DIMENSIONS & POST TENSIONING LAYOUT
UNIT III

INDIANA STATE HIGHWAY COMMISSION

LAKE COUNTY - RAMP:- A SECTION:-

SCALE:- N.T.S. DATE:- June 29, 1981

SUBMITTED FOR APPROVAL Eugene C. Figg Jr.

DRAWING:- OF SHEET:- 36 OF

PROJECT:- MM 220-1 (8)

CONTRACT NO. B-12752

BRIDGE FILE:- 912-45-2546 RWX

EUGENE C. FIGG, JR. REGISTERED No. 18543 STATE OF FLORIDA PROFESSIONAL ENGINEER