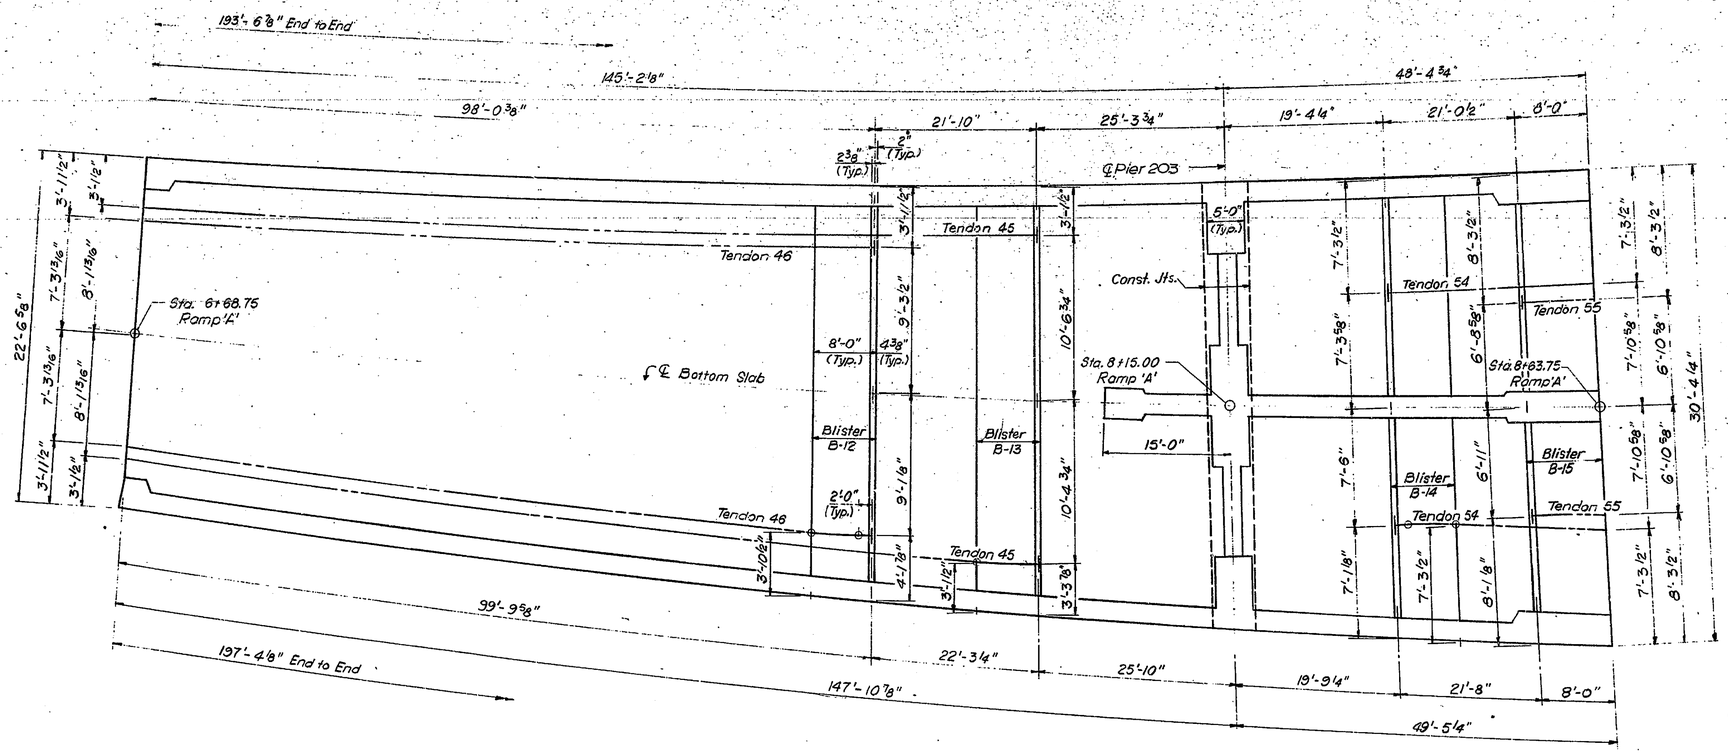

PLAN BOTTOM SLAB UNIT IV

DESIGNED	M.M.	C'K'D	M.M.
DRAWN	H.G.	C'K'D	G.R.
TRACED	H.G.	C'K'D	G.R.

APPROVED FOR CONSTRUCTION

W. B. Abbott

W. B. ABBOTT
Assistant Engineer of Bridge Design

9-17-81

Figg and Muller Engineers Inc.
424 North Calhoun Street,
Tallahassee, Florida 32301

BOTTOM SLAB DIMENSIONS & POST TENSIONING LAYOUT
UNIT IV

INDIANA STATE HIGHWAY COMMISSION

LAKE COUNTY - RAMP:- A SECTION:-

SCALE:- N.T.S. DATE:- June 29, 1981

SUBMITTED FOR APPROVAL Eugene C. Figg Jr.

DRAWING:- OF SHEET:- 137 OF

PROJECT:- MM 220-1 (8)

CONTRACT NO. B-12752

BRIDGE FILE:- 912-45-2546 RWX