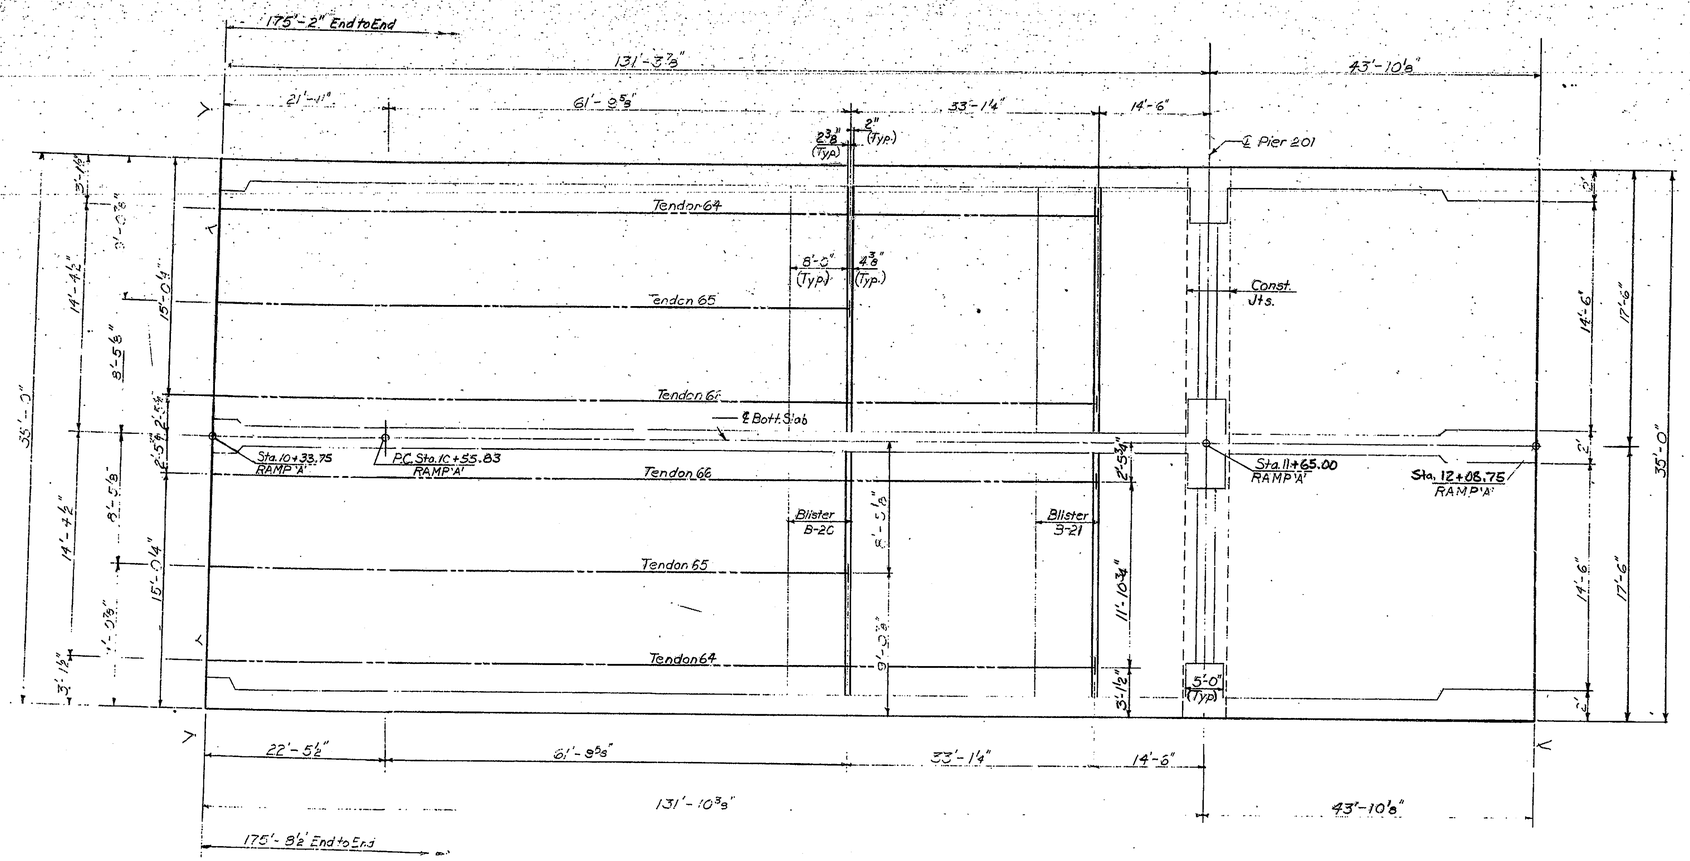

PLAN BOTTOM SLAB - UNIT VI

DESIGNED M.M.&D.D. C'K'D M.M.	
DRAWN T.F.&T.S. C'K'D G.R.	
TRACED T.F.&T.S. C'K'D G.R.	

APPROVED FOR CONSTRUCTION

W. B. ABBOTT
Assistant Engineer of Bridge Design
9-17-81

Figg and Muller Engineers Inc.
424 North Calhoun Street
Tallahassee, Florida 32301

BOTTOM SLAB DIMNSIONS & POST TENSIONING LAYOUT
UNIT VI

INDIANA STATE HIGHWAY COMMISSION

LAKE COUNTY - RAMP:- A SECTION:-
SCALE:- N.T.S. DATE:- June 29, 1981
SUBMITTED FOR APPROVAL Eugene C. Figg Jr.
DRAWING:- OF SHEET:- 139 OF
PROJECT:- MM 220-1 (8)
CONTRACT NO. B-12752
BRIDGE FILE:- 912-45-2546 RWX

EUGENE C. FIGG, JR. REGISTERED 1956 STATE OF INDIANA PROFESSIONAL ENGINEER