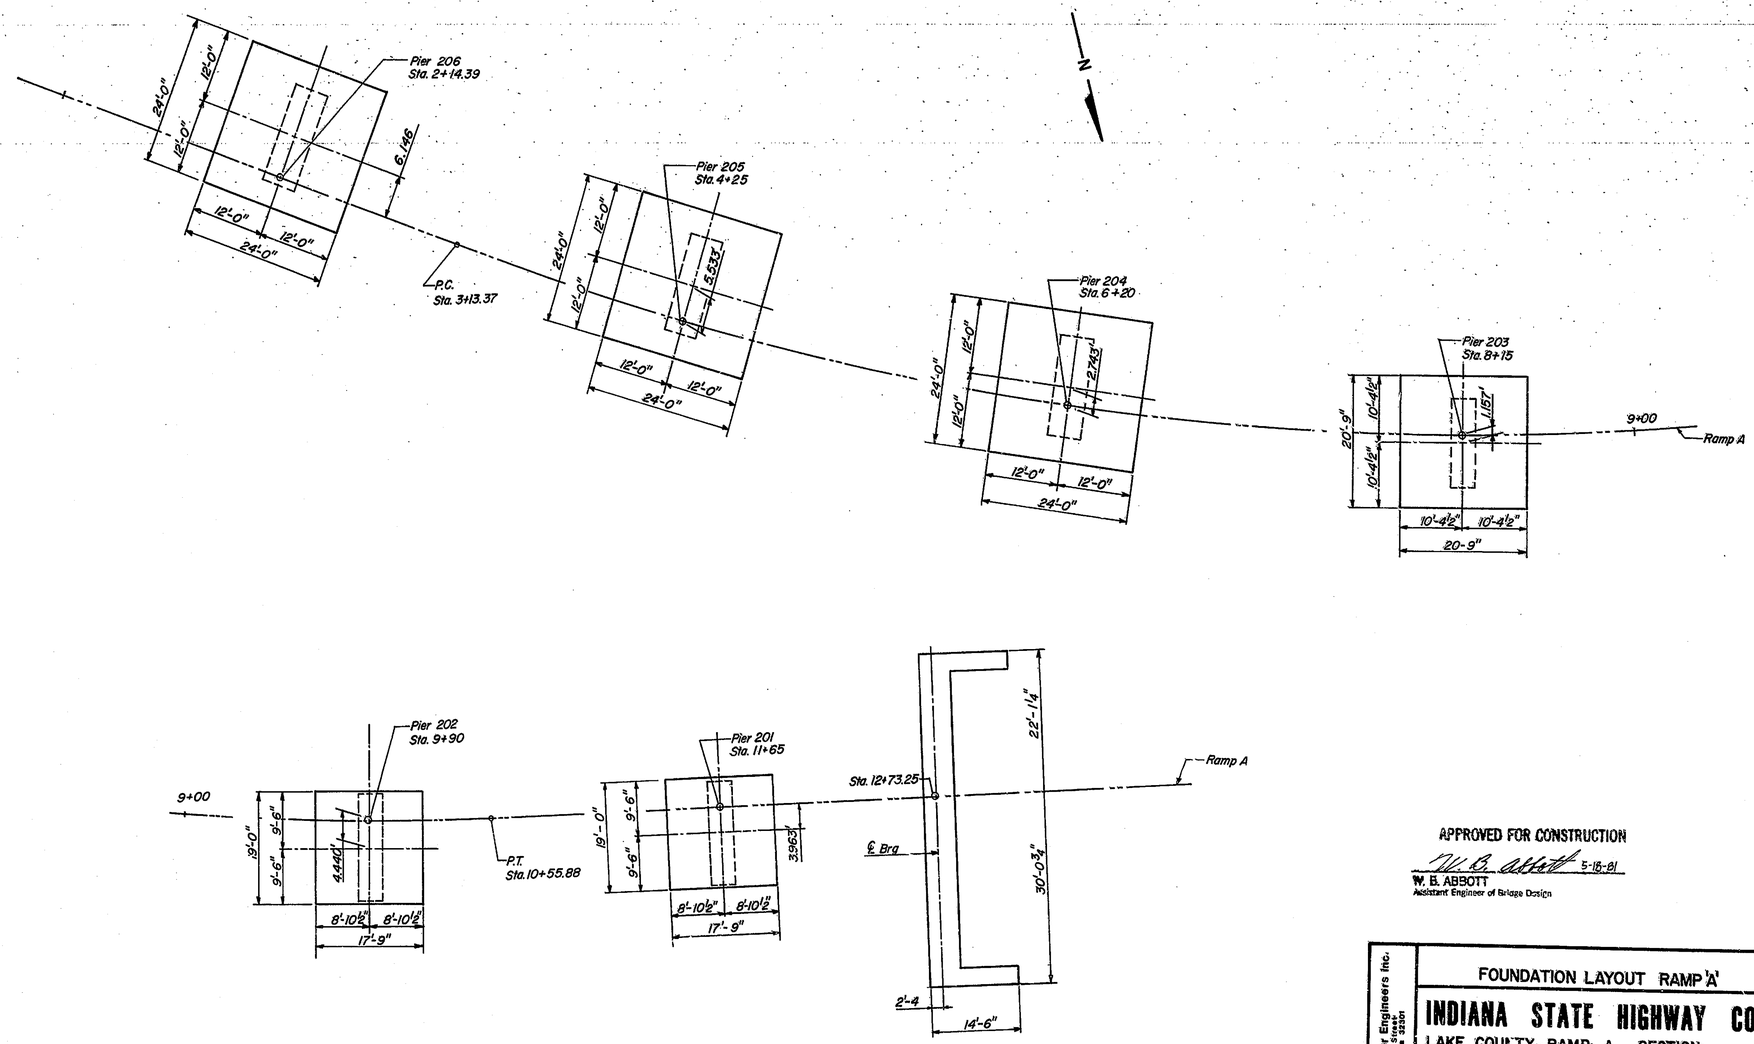

APPROVED FOR CONSTRUCTION

W. B. Abbott 5-18-81

W. B. ABBOTT
Assistant Engineer of Bridge Design

Figg and Muller Engineers Inc.
424 North Calhoun Street
Tallahassee Florida 32301

FOUNDATION LAYOUT RAMP 'A'

INDIANA STATE HIGHWAY COMMISSION

LAKE COUNTY - RAMP:- A SECTION:-

SCALE:- N.T.S. DATE:- MARCH 27, 1981

SUBMITTED FOR APPROVAL Eugene C. Figg Jr.

DRAWING:- OF SHEET:- 7 OF

PROJECT:- MM 220-1(8)

CONTRACT NO. B-12752

BRIDGE FILE:- 912-45-2546 RWX

EUGENE C. FIGG, JR. REGISTERED No. 16543 STATE OF INDIANA PROFESSIONAL ENGINEER

DESIGNED	M.M.	C'K'D	M.M.
DRAWN	NBD	C'K'D	G.R.
TRACED	NBD	C'K'D	G.R.