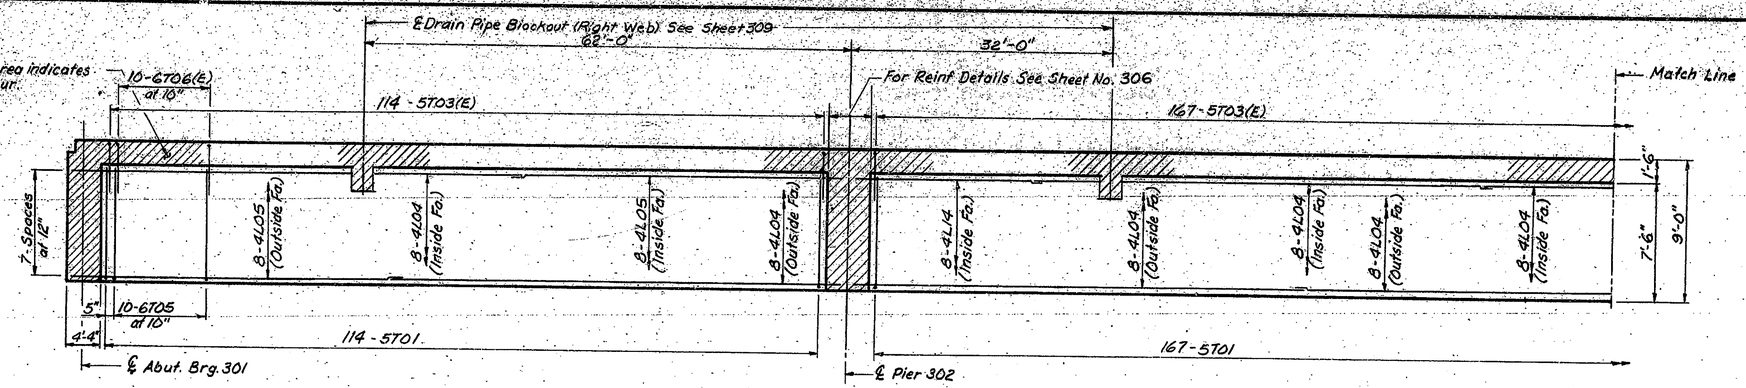

ELEVATION

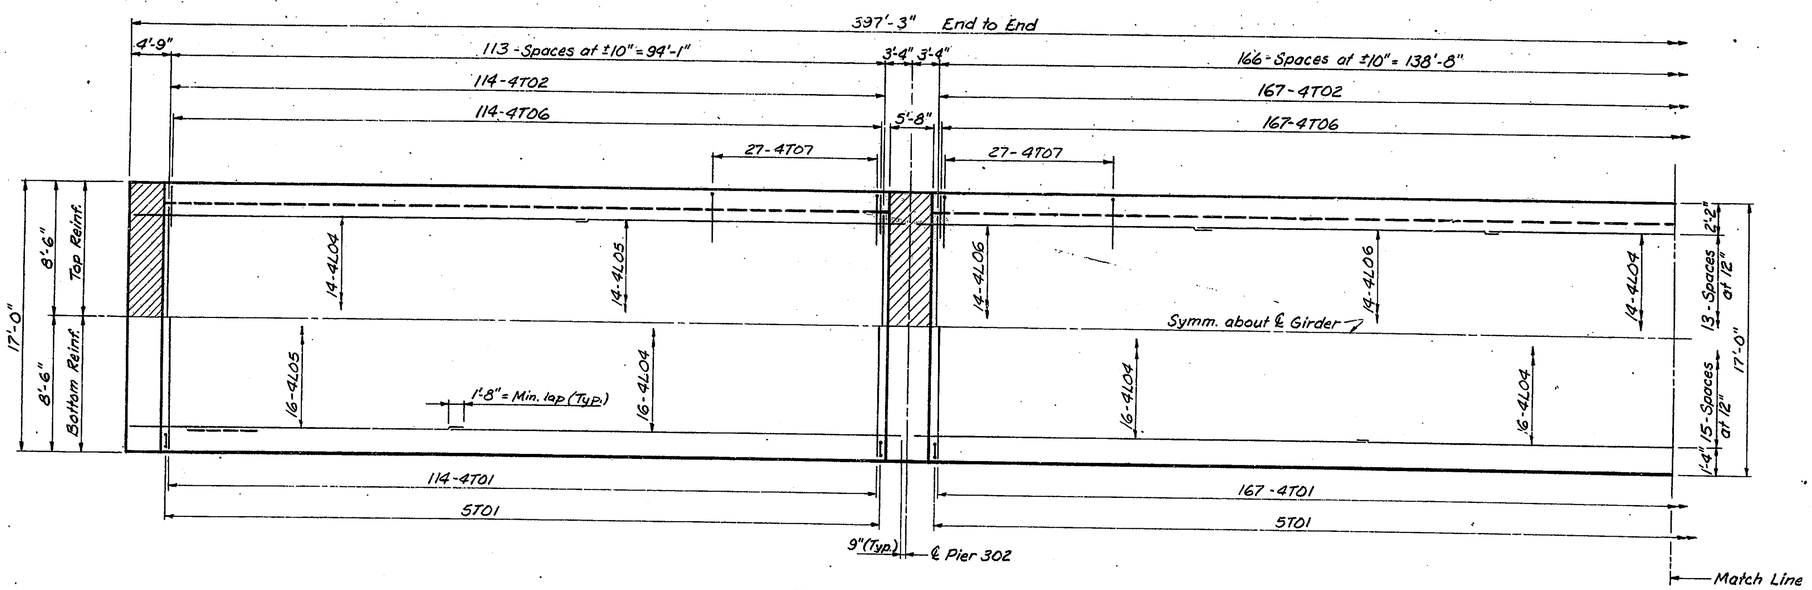

PLAN VIEW - BOTTOM SLAB

APPROVED FOR CONSTRUCTION

W. B. ABBOTT
Assistant Engineer of Bridge Design
11-2-81

Figg and Muller Engineers Inc.
416 North Calhoun Street
Tallahassee Florida 32301

SUPERSTRUCTURE I

INDIANA STATE HIGHWAY COMMISSION

LAKE COUNTY - RAMP:- B SECTION:-
SCALE:- N.T.S. DATE:- July 29, 1981
SUBMITTED FOR APPROVAL Eugene C. Figg, Jr.
DRAWING:- OF SHEET:- 301 OF
PROJECT:- MM 220-1(8)
CONTRACT NO. B-12752
BRIDGE FILE:- 912-45-2546 RWN

EUGENE C. FIGG, JR. REGISTERED No. 15545 STATE OF FLORIDA PROFESSIONAL ENGINEER

DESIGNED M.M. C'K'D. M.M.
DRAWN R.E.T. C'K'D. M.M.
TRACED C'K'D.