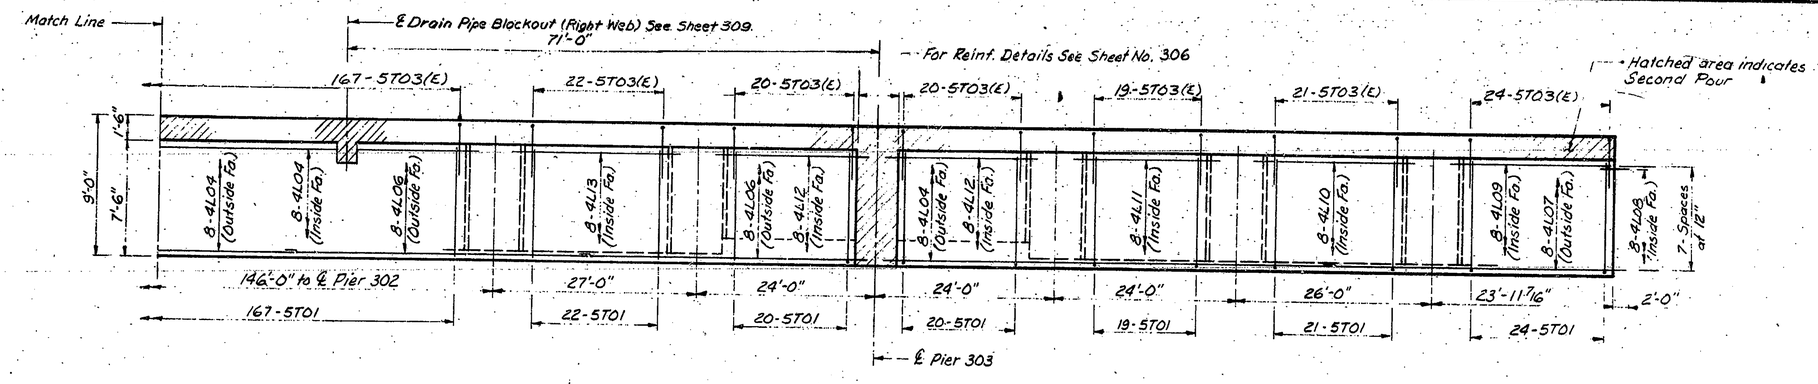

ELEVATION

NOTE: (XX) See Sheet No. 304

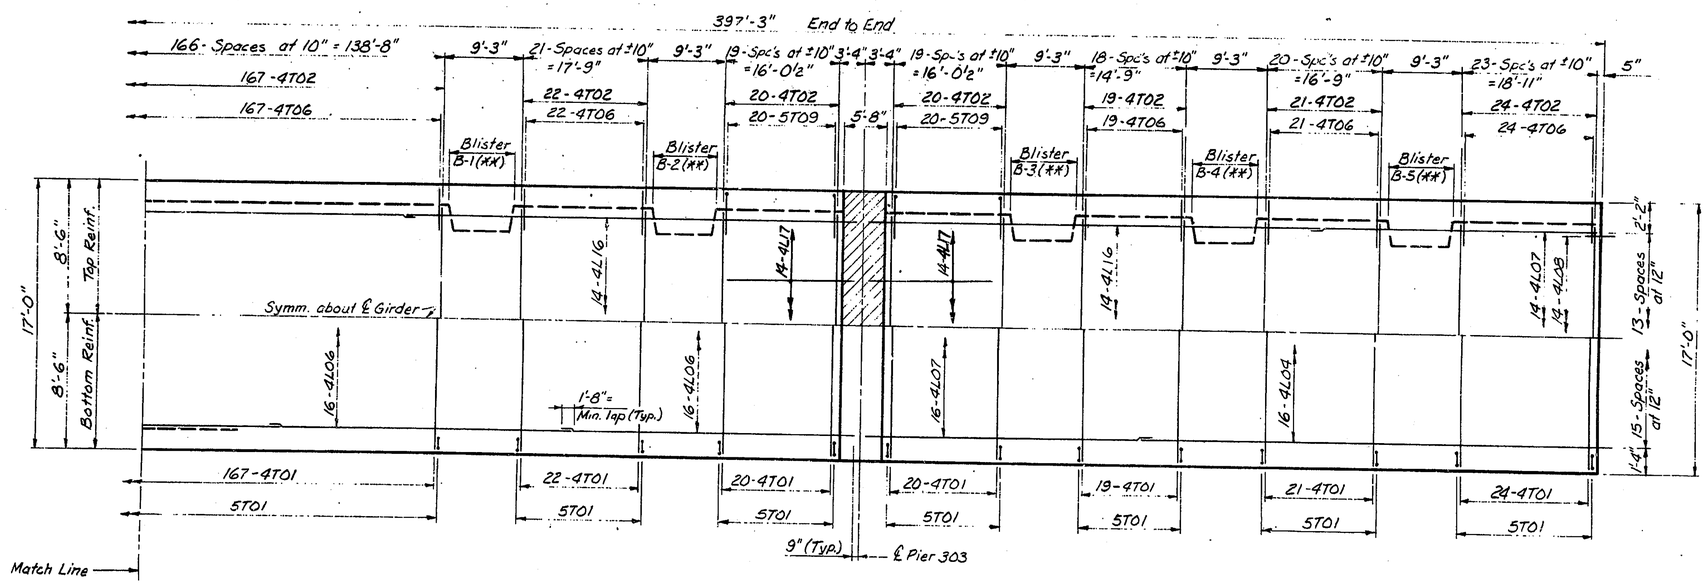

PLAN VIEW - BOTTOM SLAB

DESIGNED M.M.	C'K'D M.M.		
DRAWN R.E.T.	C'K'D M.M.		
TRACED	C'K'D		

APPROVED FOR CONSTRUCTION
W. B. ARE
Asst. Chief Engineer
11-2-81

Figg and Muller Engineers Inc.
Consulting Engineers
Tallahassee, Florida 32301

SUPERSTRUCTURE II

INDIANA STATE HIGHWAY COMMISSION

LAKE COUNTY - RAMP:- B SECTION:-
SCALE:- N.T.S. DATE:- July 29, 1981
SUBMITTED FOR APPROVAL Eugene C. Figg Jr.
DRAWING:- OF SHEET:- 302 OF
PROJECT:- MM 220-1(8)
CONTRACT NO. B-12752
BRIDGE FILE:- 912-45-2546 RWN