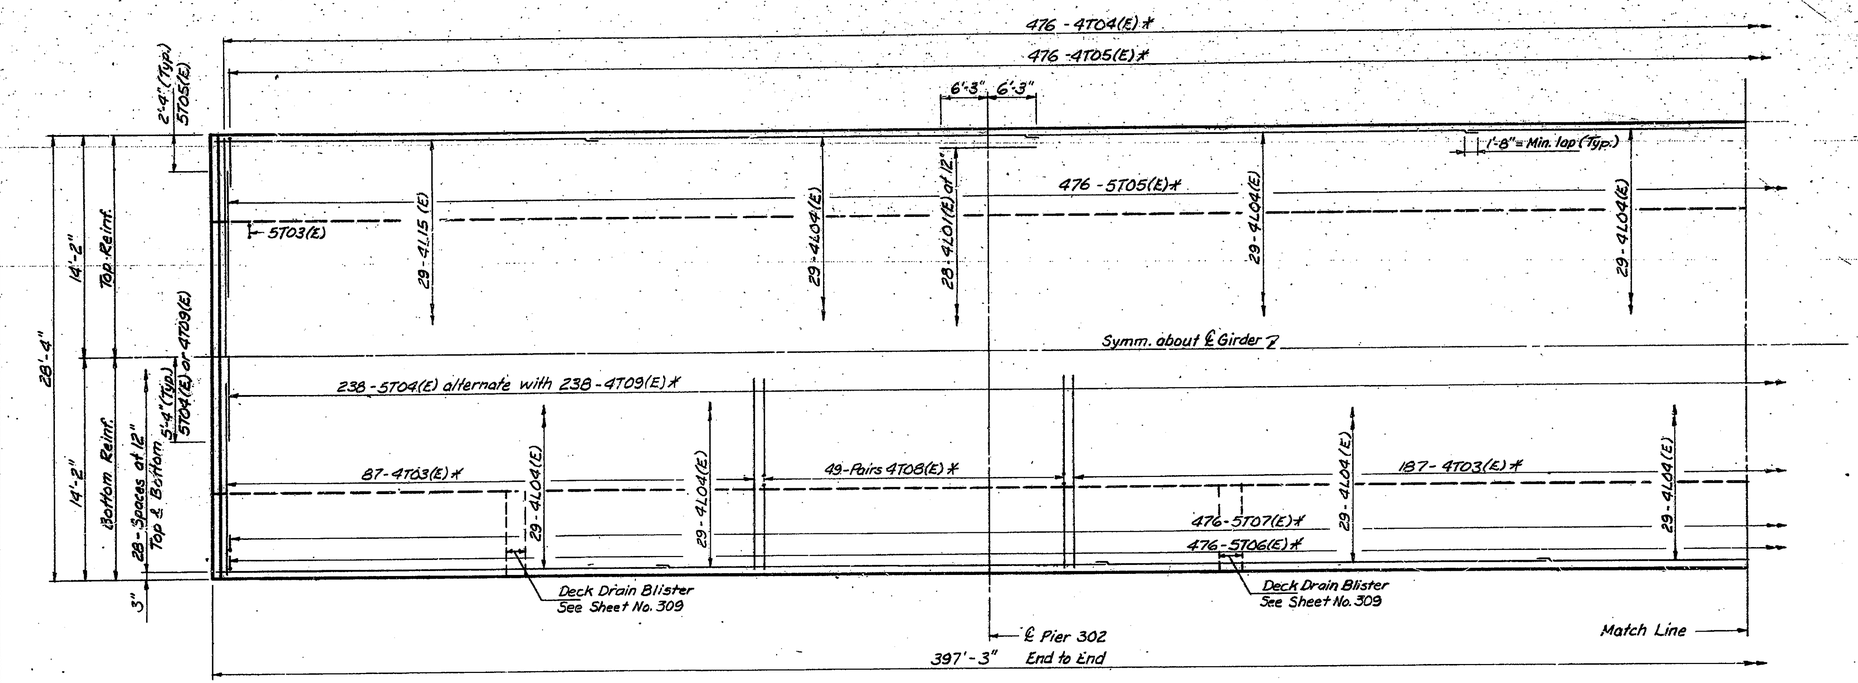

PLAN VIEW - TOP SLAB

NOTE: (*) Space with web reinf.

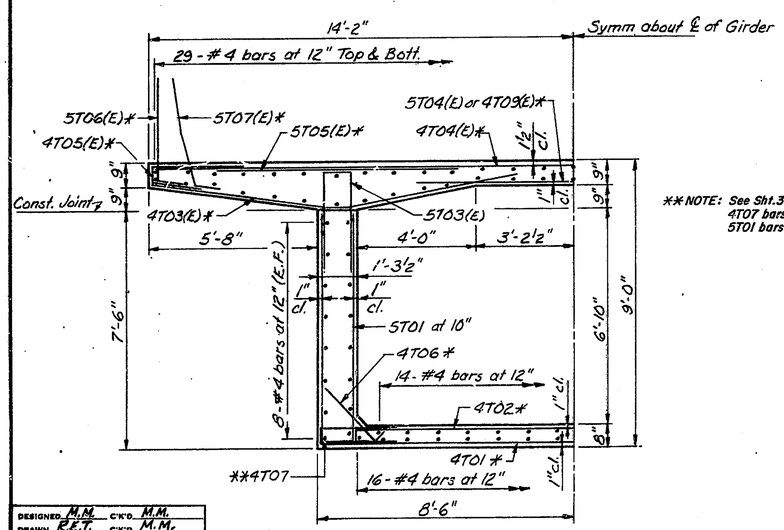

** NOTE: See Sht. 301 for placement of 4T07 bars to be spaced with 5T01 bars.

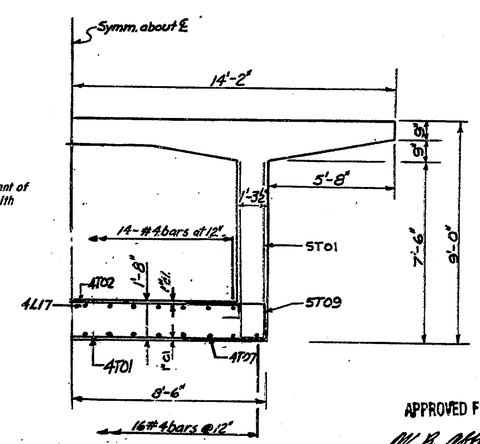

BOTTOM SLAB SECTION AT 303
(Sta 18+88.50 to Sta. 19+28.30)

APPROVED FOR CONSTRUCTION
W. B. ABBOTT
Assistant Engineer of Bridge Design
11-2-81

NOTE: All web and top slab reinforcement are typical.

DESIGNED M.M. C'K'D. M.M.
DRAWN R.E.T. C'K'D. M.M.
TRACED C'K'D.

Figg and Muller Engineers Inc.
436 North Calhoun Street
Tallahassee Florida 32301

SUPERSTRUCTURE III

INDIANA STATE HIGHWAY COMMISSION

LAKE COUNTY - RAMP:- B SECTION:-
SCALE:- N.T.S. DATE:- July 29, 1981
SUBMITTED FOR APPROVAL Eugene C. Figg Jr.
DRAWING:- OF SHEET:- 303 OF
PROJECT:- MM 220-1(8)
CONTRACT NO. B-12752
BRIDGE FILE:- 912-45-2546 RWN