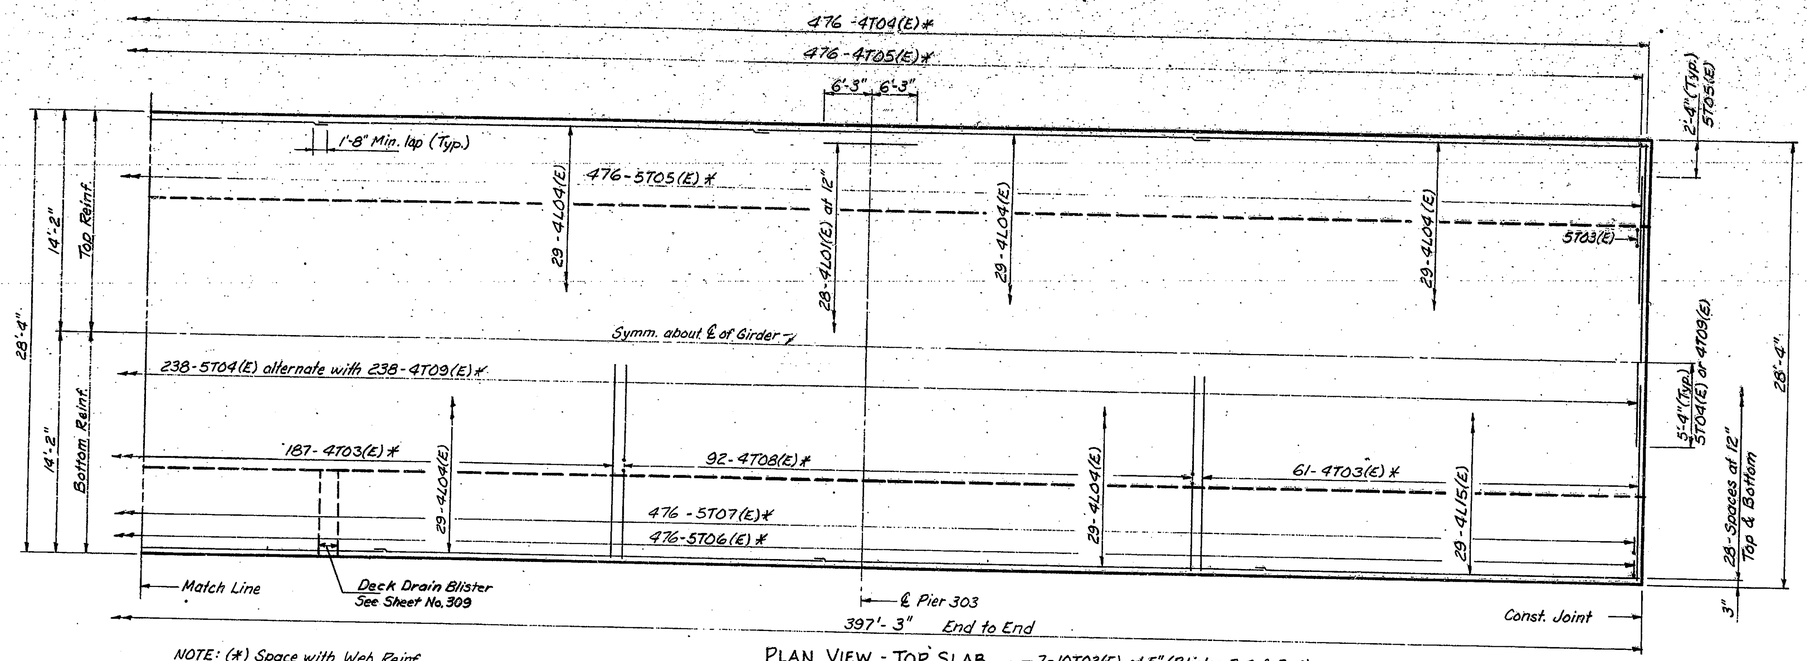

NOTE: (*) Space with Web Reinf.

PLAN VIEW - TOP SLAB

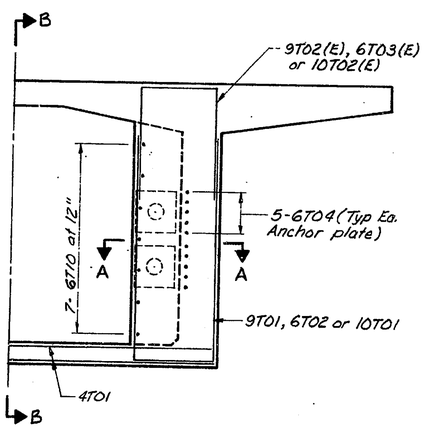

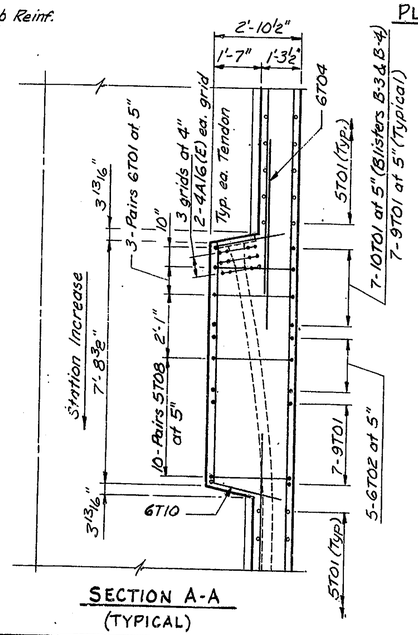

SECTION A-A
(TYPICAL)

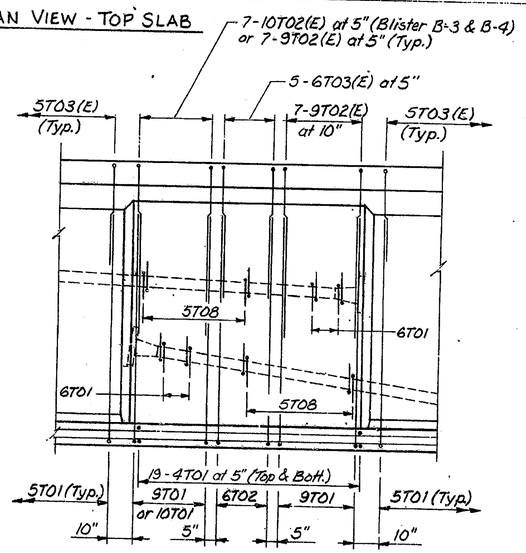

SECTION B-B
Station Increase

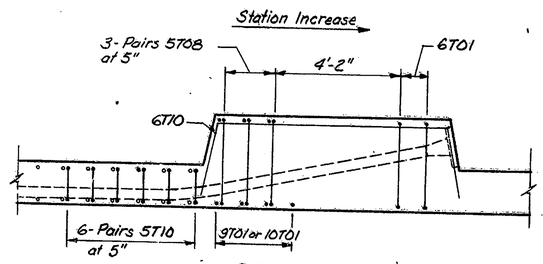

SECTION A-A
Special Reinf. Details for Blisters B-3, B-4 & B-5 (Tendons 1, 2, 3 & 4)

DESIGNED M.M. C'K'D. M.M.
DRAWN R.E.T. C'K'D. M.M.
TRACED C'K'D.

APPROVED FOR CONSTRUCTION
W. B. ABBOTT
Assistant Engineer of Bridge Design 11-2-81

Figg and Muller Engineers Inc.
Consulting Engineers
Tallahassee Florida 32301

SUPERSTRUCTURE IV

INDIANA STATE HIGHWAY COMMISSION

LAKE COUNTY - RAMP:- B SECTION:-
SCALE:- N.T.S. DATE:- July 29, 1981
SUBMITTED FOR APPROVAL Eugene C. Figg Jr.
DRAWING:- OF SHEET:- 304 OF-
PROJECT:- MM 220-1(8)
CONTRACT NO. B-12752
BRIDGE FILE:- 912-45-2546 RWM

EUGENE C. FIGG JR. REGISTERED No. 18113 STATE OF INDIANA PROFESSIONAL ENGINEER