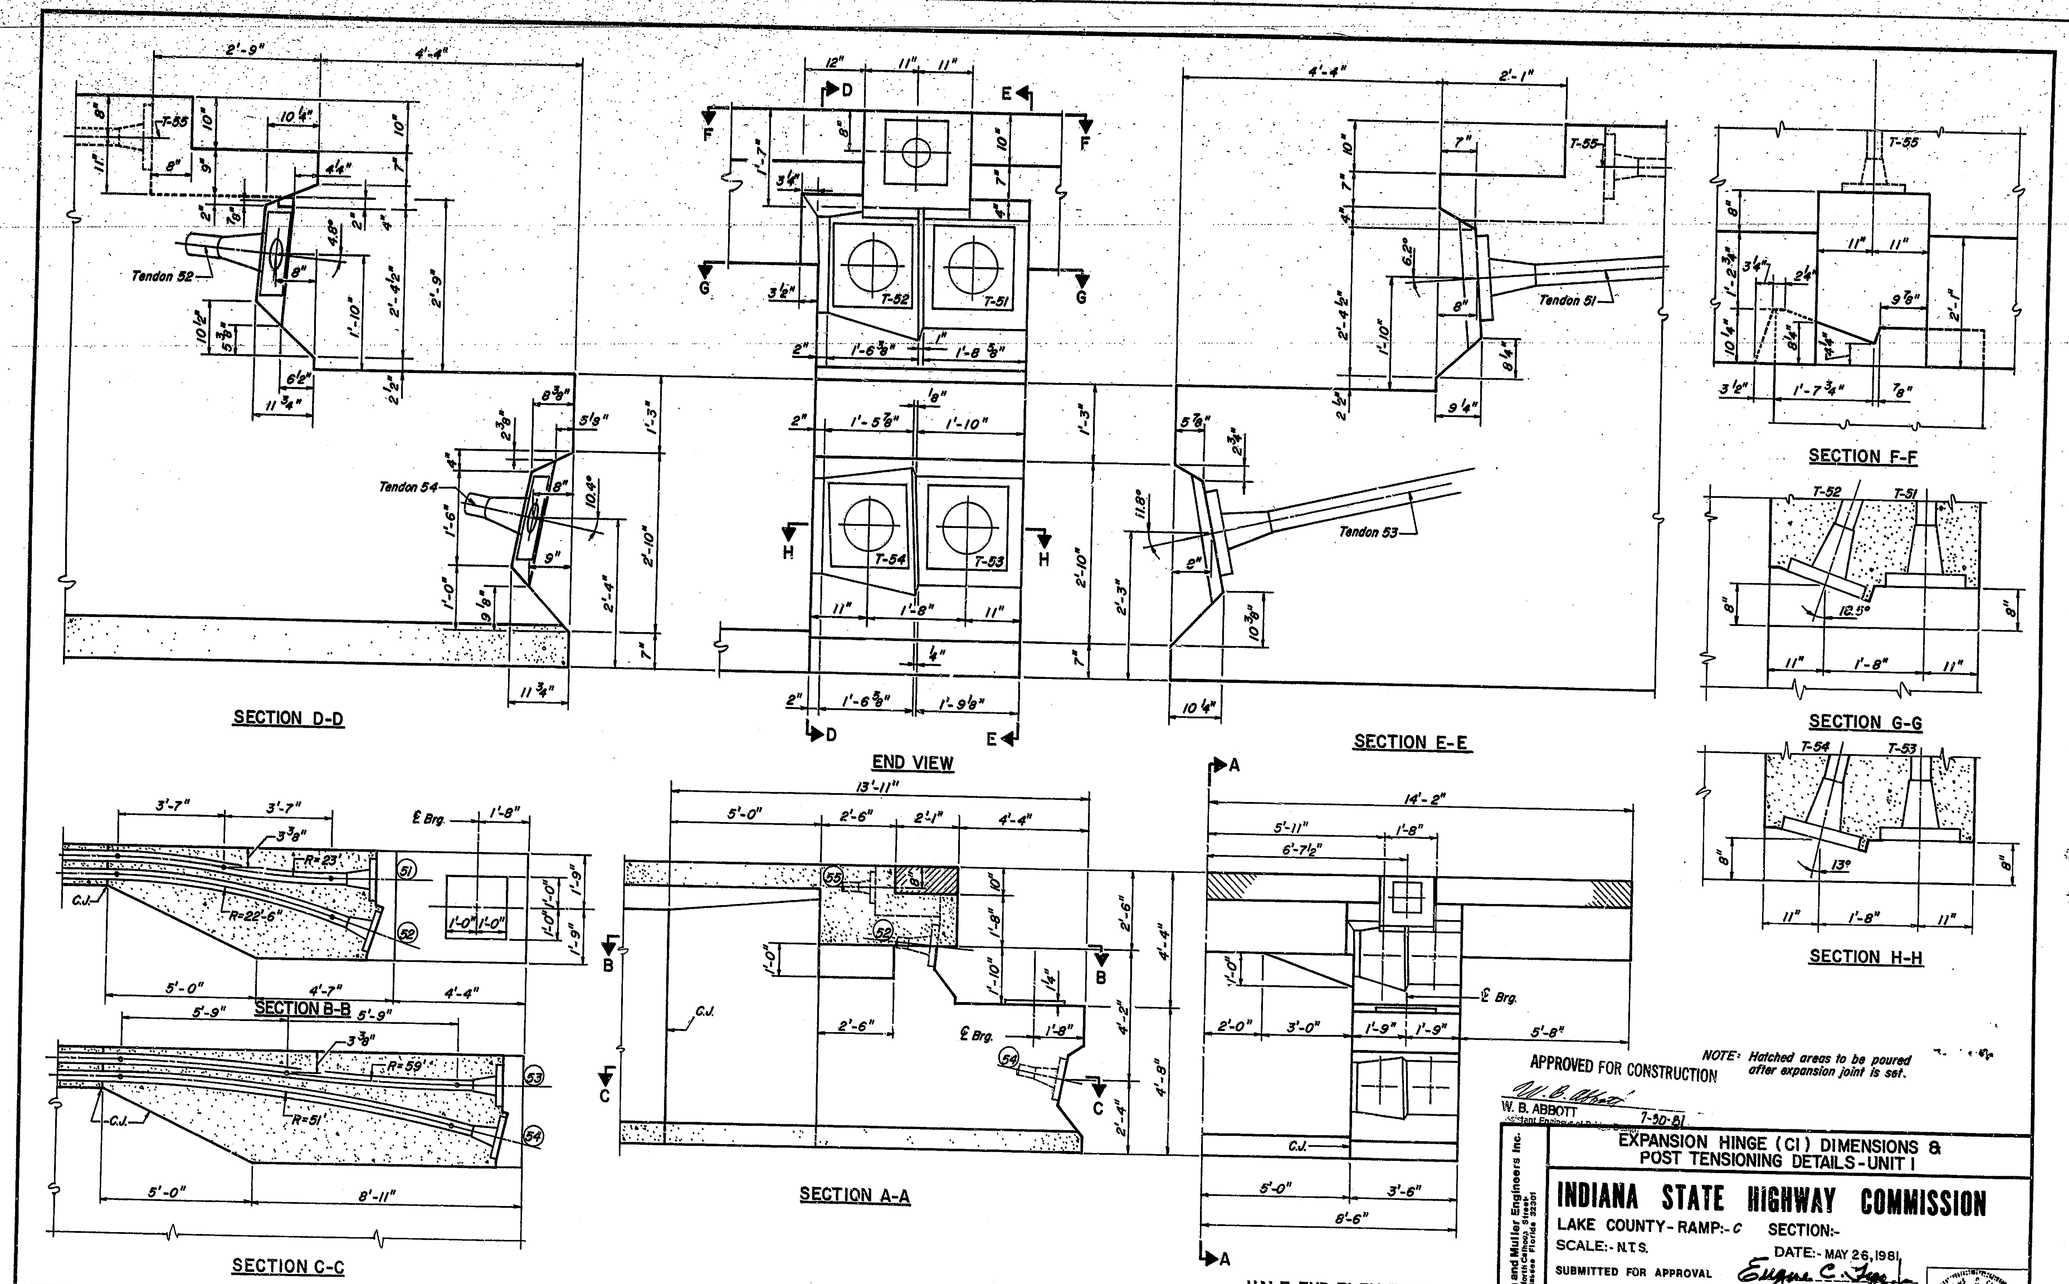

NOTE: Hatched areas to be poured after expansion joint is set.

APPROVED FOR CONSTRUCTION

W. B. Abbott

W. B. ABBOTT 7-30-81

Assistant Engineer of Bridge Design

DESIGNED MM/DD	C'K'D MM
DRAWN GR	C'K'D MM
TRACED HGJ	C'K'D MM

Figg and Muller Engineers Inc.
Consulting Engineers
Tallahassee - Florida 32301

EXPANSION HINGE (CI) DIMENSIONS & POST TENSIONING DETAILS - UNIT I

INDIANA STATE HIGHWAY COMMISSION

LAKE COUNTY - RAMP:- C SECTION:-

SCALE:- N.T.S. DATE:- MAY 26, 1981

SUBMITTED FOR APPROVAL Eugene C. Figg Jr.

DRAWING:- OF SHEET:- 325 OF

PROJECT:- MM 220-1(8)

CONTRACT NO. B-12752

BRIDGE FILE:- 912-45-2546 REN

EUGENE C. FIGG, JR. REGISTERED No. 18543 STATE OF INDIANA PROFESSIONAL ENGINEER