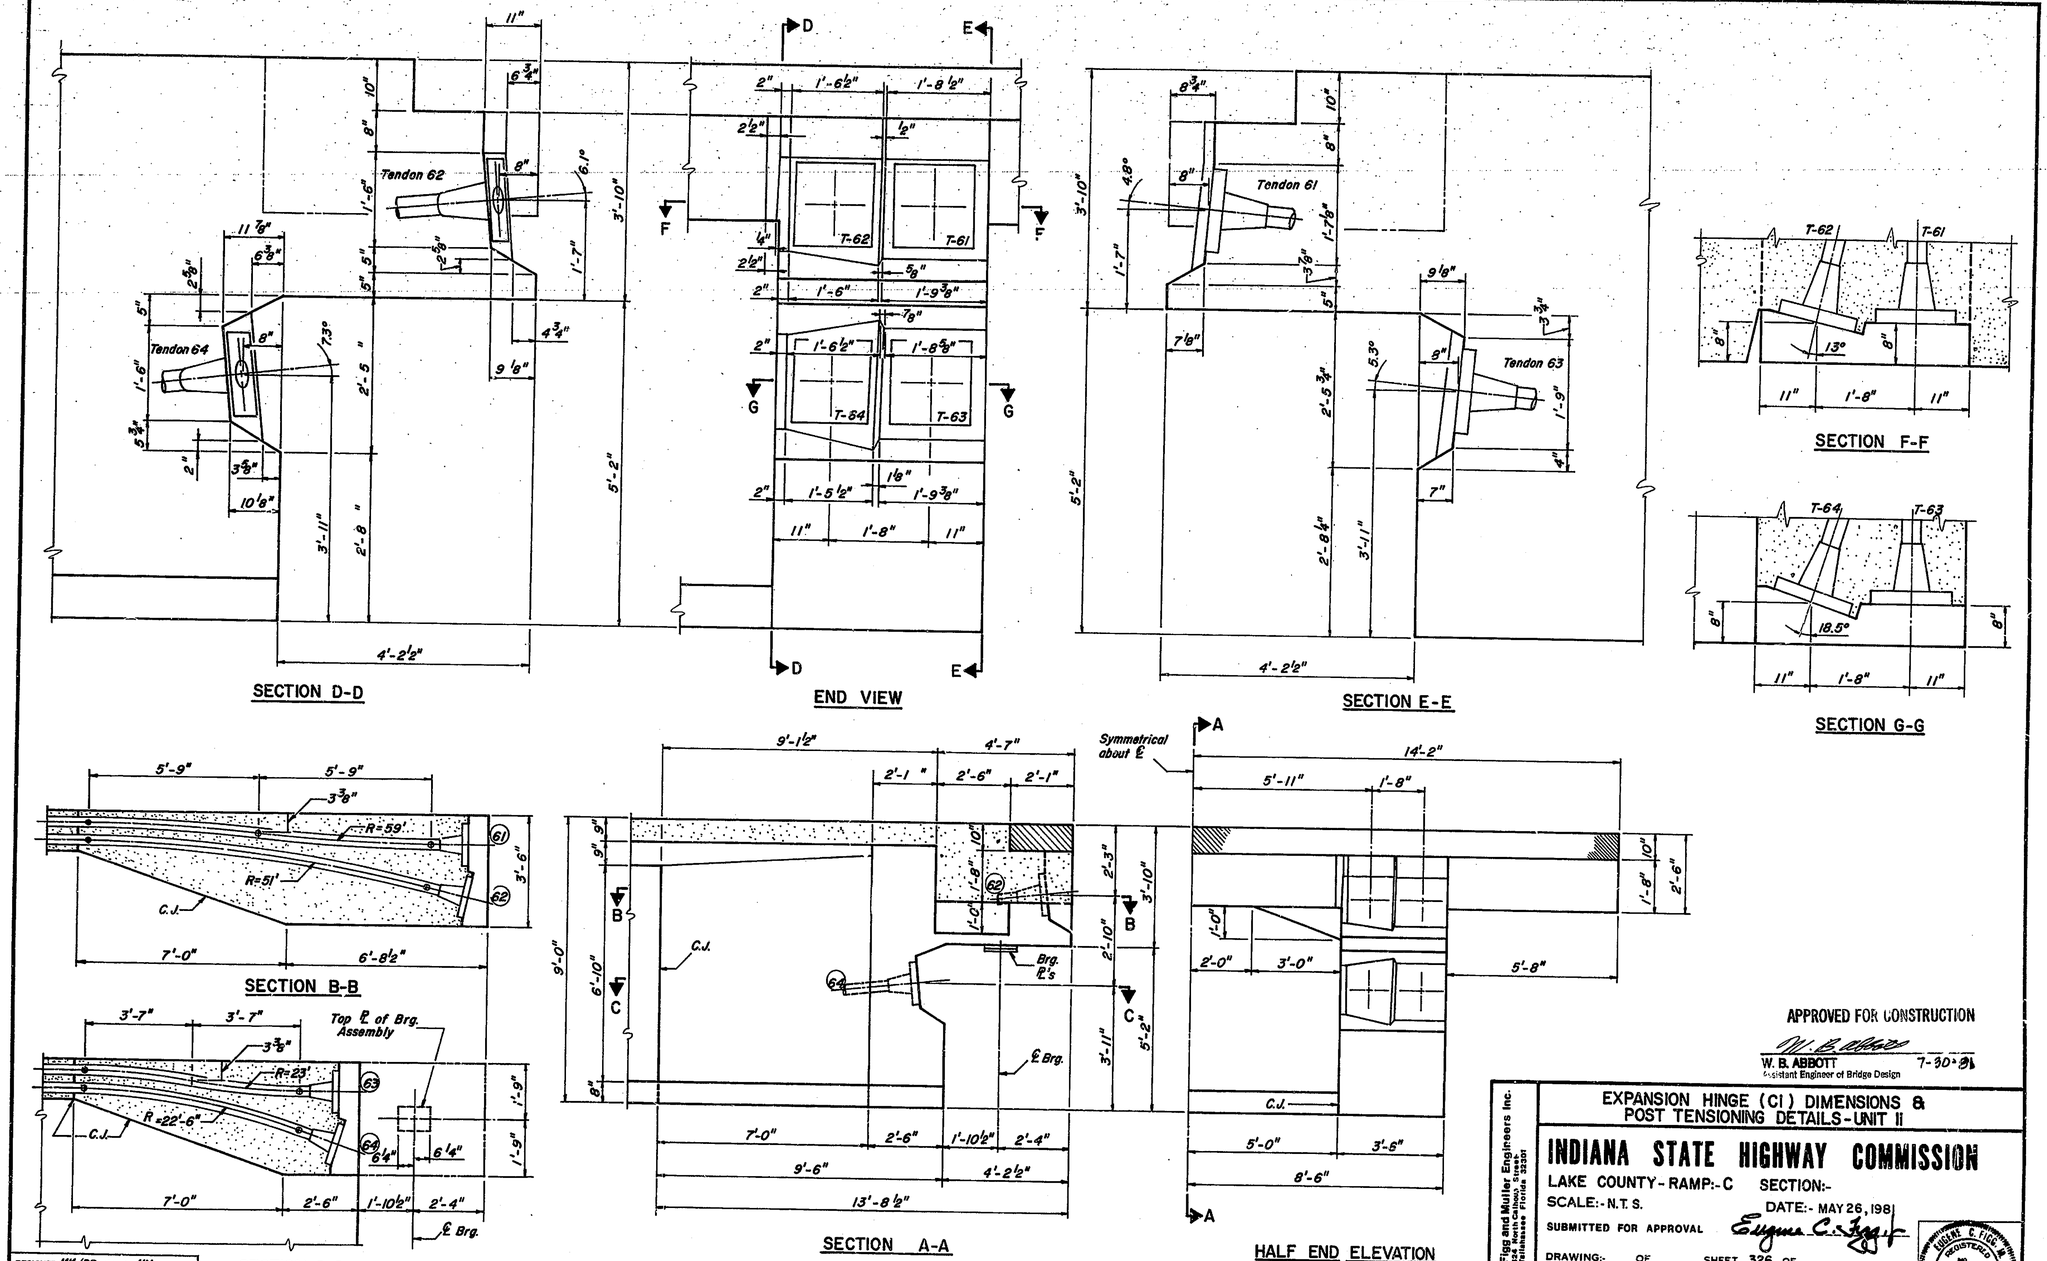

APPROVED FOR CONSTRUCTION

W. B. ABBOTT 7-30-81
Assistant Engineer of Bridge Design

Figg and Muller Engineers Inc.
424 North Calhoun Street
Tallahassee Florida 32301

EXPANSION HINGE (CI) DIMENSIONS & POST TENSIONING DETAILS-UNIT II

INDIANA STATE HIGHWAY COMMISSION

LAKE COUNTY-RAMP:-C SECTION:-

SCALE:-N.T.S. DATE:-MAY 26, 1981

SUBMITTED FOR APPROVAL Eugene C. Figg Jr.

DRAWING:- OF SHEET. 326 OF

PROJECT:-MM 220-1(8)

CONTRACT NO. B-12752

BRIDGE FILE:-912-45-2546 REN

EUGENE C. FIGG, JR. REGISTERED No 18543 STATE OF INDIANA PROFESSIONAL ENGINEER