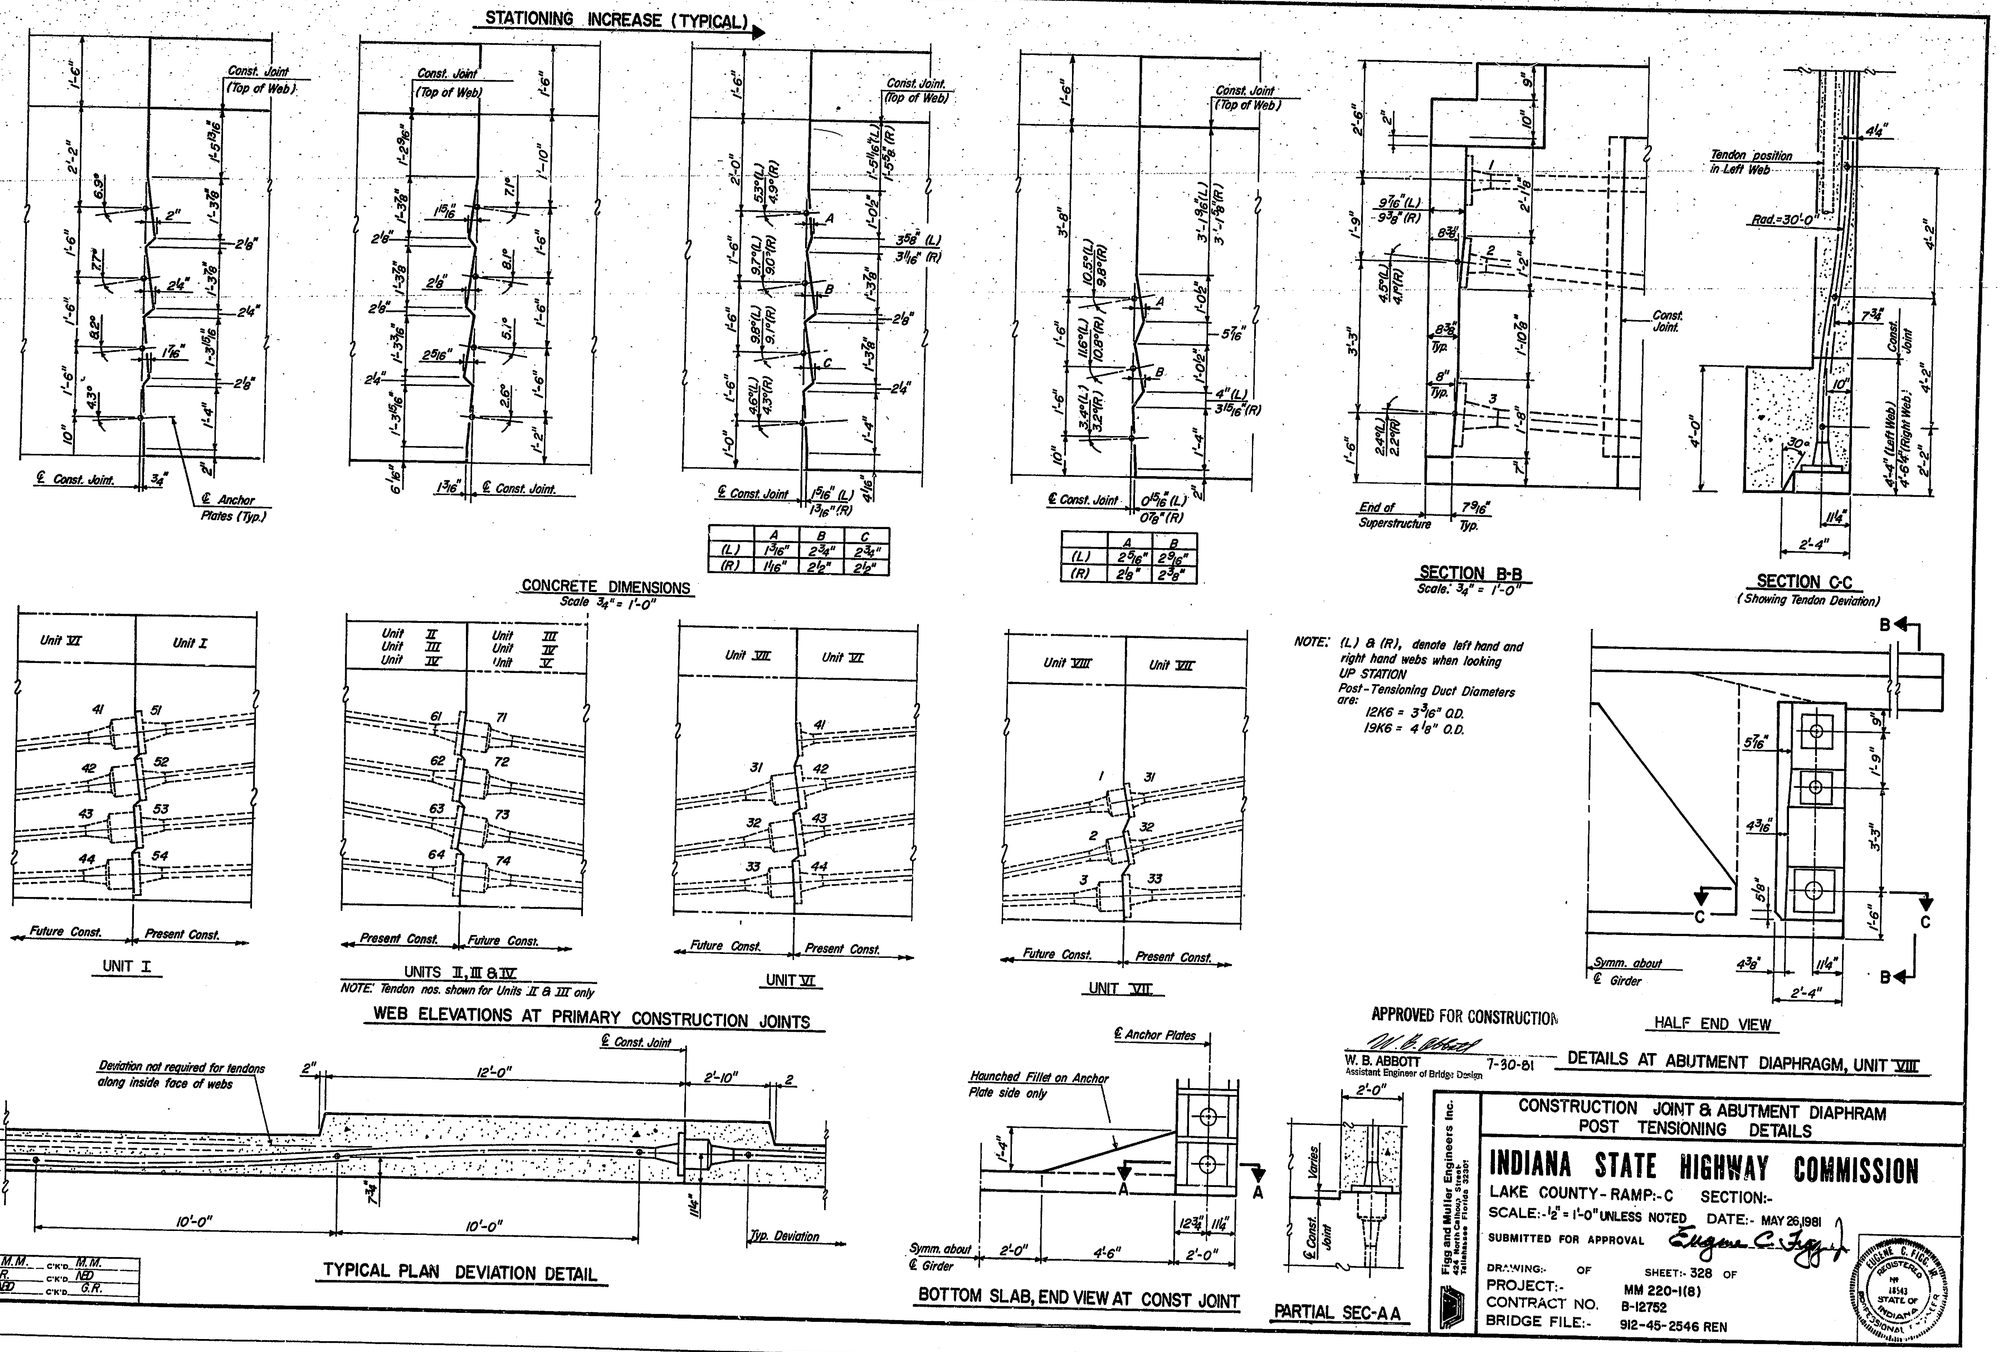

	A	B	C
(L)	1 3/16"	2 3/4"	2 3/4"
(R)	1 1/16"	2 1/2"	2 1/2"

	A	B
(L)	2 5/16"	2 9/16"
(R)	2 1/8"	2 5/8"

APPROVED FOR CONSTRUCTION

W. B. ABBOTT 7-30-81
Assistant Engineer of Bridge Design

Figg and Muller Engineers Inc.
424 North Calhoun Street
Tallahassee Florida 32301

CONSTRUCTION JOINT & ABUTMENT DIAPHRAM
POST TENSIONING DETAILS

INDIANA STATE HIGHWAY COMMISSION

LAKE COUNTY - RAMP:- C SECTION:-
SCALE:- 1/2" = 1'-0" UNLESS NOTED DATE:- MAY 26, 1981
SUBMITTED FOR APPROVAL Eugene C. Figg Jr.
DRAWING:- OF SHEET:- 328 OF
PROJECT:- MM 220-1(8)
CONTRACT NO. B-12752
BRIDGE FILE:- 912-45-2546 REN

EUGENE C. FIGG JR. REGISTERED No 18541 STATE OF INDIANA PROFESSIONAL ENGINEER

DESIGNED M.M. C'K'D M.M.
DRAWN G.R. C'K'D N.D.
TRACED N.D. C'K'D G.R.