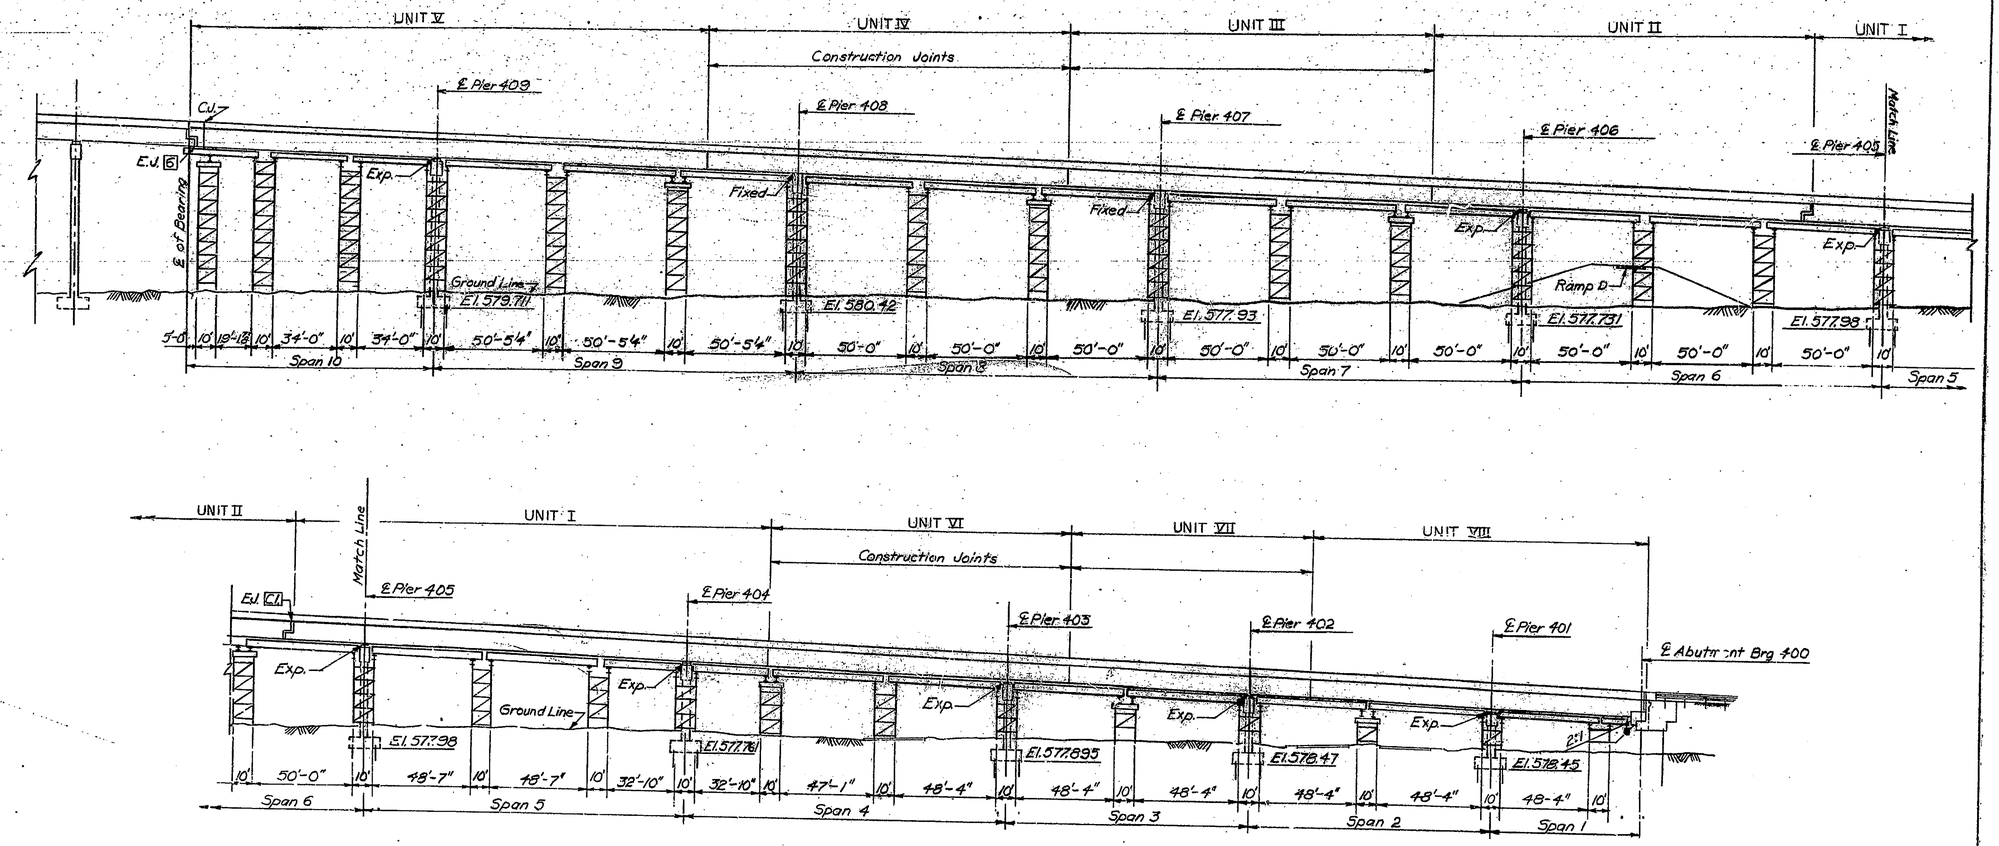

ELEVATION

APPROVED FOR CONSTRUCTION
W. B. Abbott
W. B. ABBOTT 7-30-81
Assistant Engineer of Bridge Design

NOTE:
Scaffolding drawings to be read in conjunction with shop drawings provided by Athens Equipment, Ltd.

SCAFFOLDING LAYOUT RAMP C

INDIANA STATE HIGHWAY COMMISSION

LAKE COUNTY-RAMP-C SECTION:
SCALE: DATE: July 6, 1981
SUBMITTED FOR APPROVAL Elgin A. Gilg Jr.
DRAWING OF SHEET: 242 OF
PROJECT: MM 320-1(8)
CONTRACT NO. B-6798
BRIDGE FILE: 32-48 (Sub 1)

DESIGNED	M.M.	CK'D	M.M.
DRAWN	M.M.	CK'D	M.M.
TRACED	T.S.	CK'D	M.M.