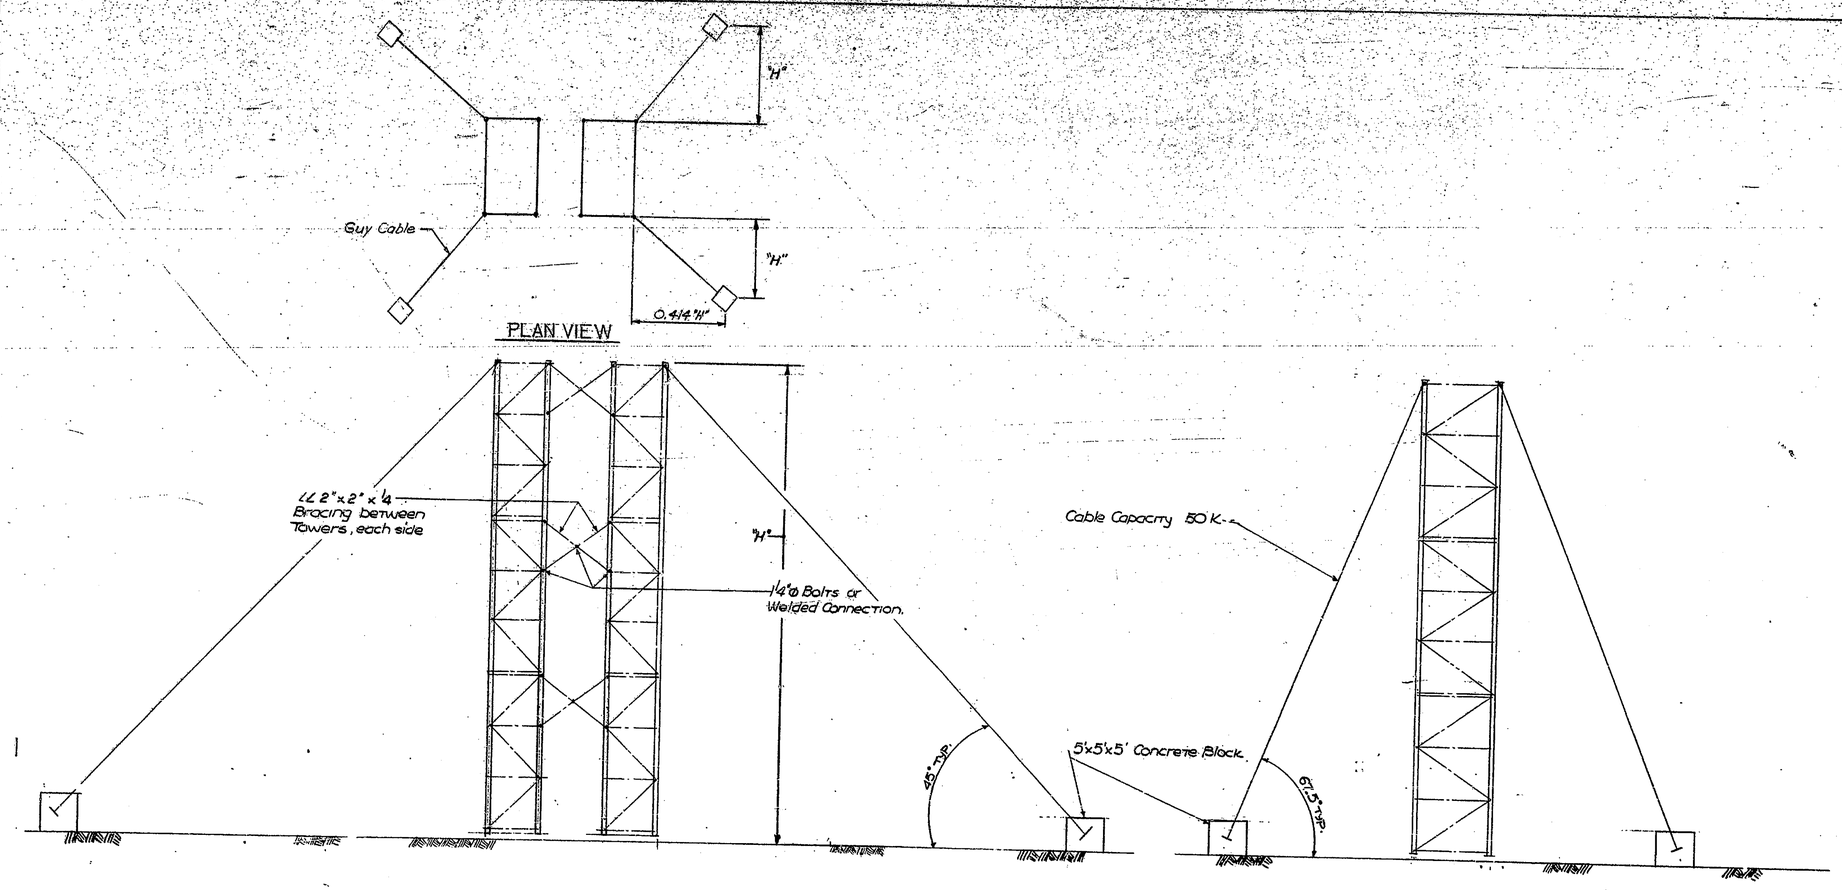

TYPICAL CROSS SECTION

Note: Guy System or Bracing apply only when Construction Tower height "H" is equal to or greater than 30'.

TYPICAL SIDE VIEW

APPROVED FOR CONSTRUCTION

W. B. ABBOTT 7-30-81
Assistant Engineer of Bridge Design

SCAFFOLDING DETALS III

INDIANA STATE HIGHWAY COMMISSION

LAKE COUNTY - RAMP:- C SECTION:-

SCALE:- N.T.S. DATE:- July 6, 1981

SUBMITTED FOR APPROVAL

DRAWING: OF SHEET:- 346 OF

PROJECT:- MM 220-1(8)

CONTRACT NO. B-12750

BRIDGE FILE:- 912-45-2846 REN

Flood and Mullen Engineers Inc.

DESIGNED N.M. CK'D M.M.
DRAWN T.E. CK'D M.M.
TRACED CK'D