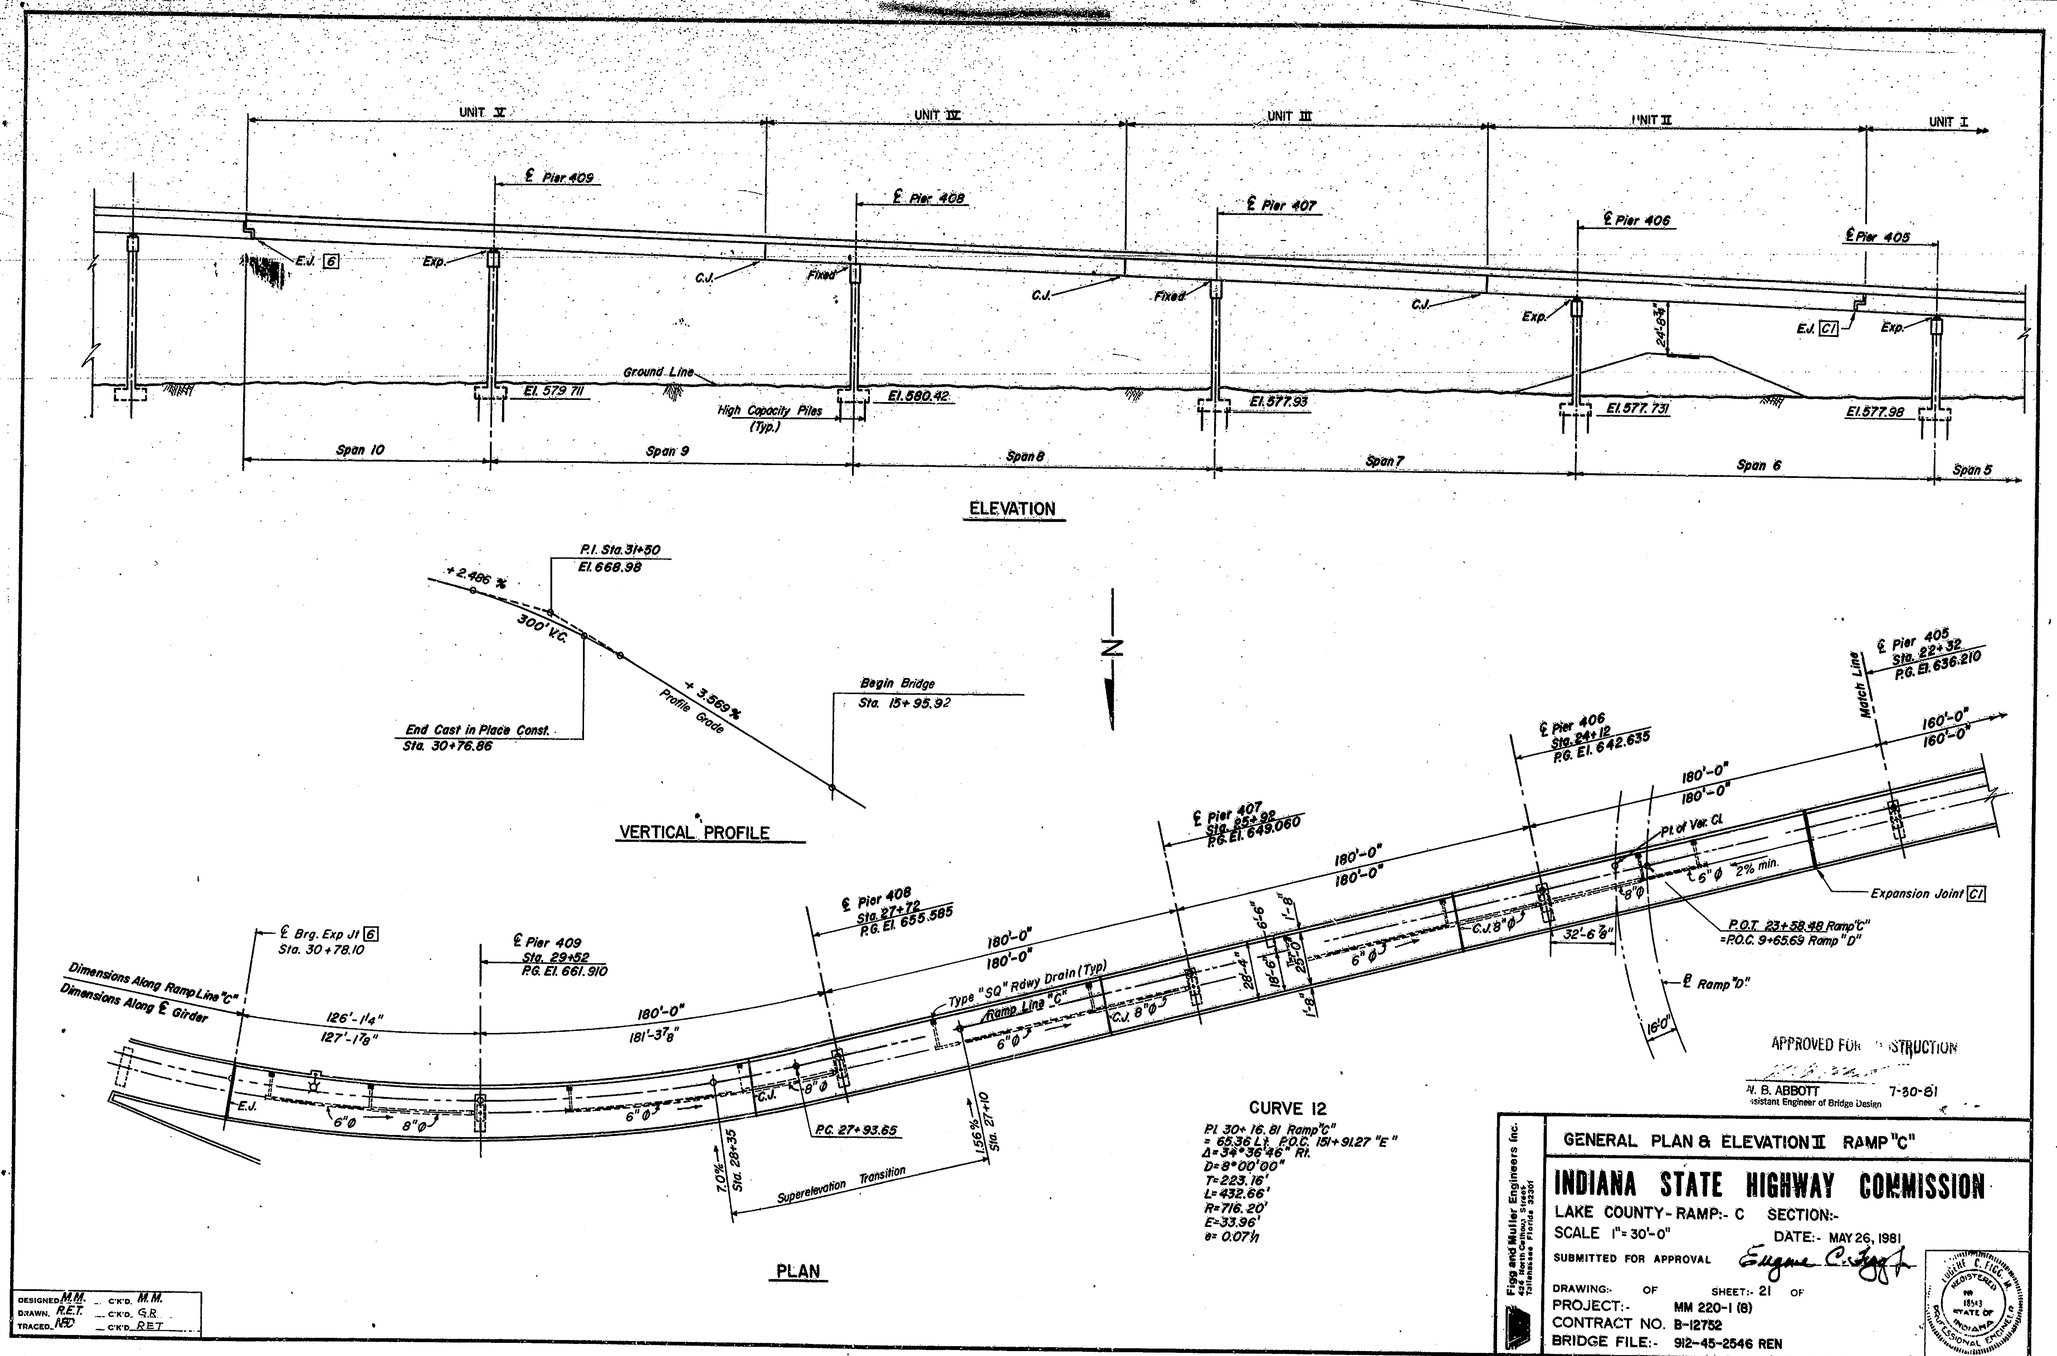

APPROVED FOR CONSTRUCTION

W. B. ABBOTT 7-30-81
Assistant Engineer of Bridge Design

Figg and Muller Engineers Inc.
424 North Calhoun Street
Tallahassee Florida 32301

GENERAL PLAN & ELEVATION II RAMP "C"

INDIANA STATE HIGHWAY COMMISSION

LAKE COUNTY - RAMP:- C SECTION:-

SCALE 1" = 30'-0" DATE:- MAY 26, 1981

SUBMITTED FOR APPROVAL Eugene C. Figg Jr.

DRAWING:- OF SHEET:- 21 OF

PROJECT:- MM 220-1 (8)

CONTRACT NO. B-12752

BRIDGE FILE:- 912-45-2546 REN

LUCIEN C. FIGG JR. REGISTERED 18543 STATE OF INDIANA PROFESSIONAL ENGINEER

DESIGNED M.M. C'K'D. M.M.
DRAWN. R.E.T. C'K'D. G.R.
TRACED. NBD C'K'D. R.E.T.