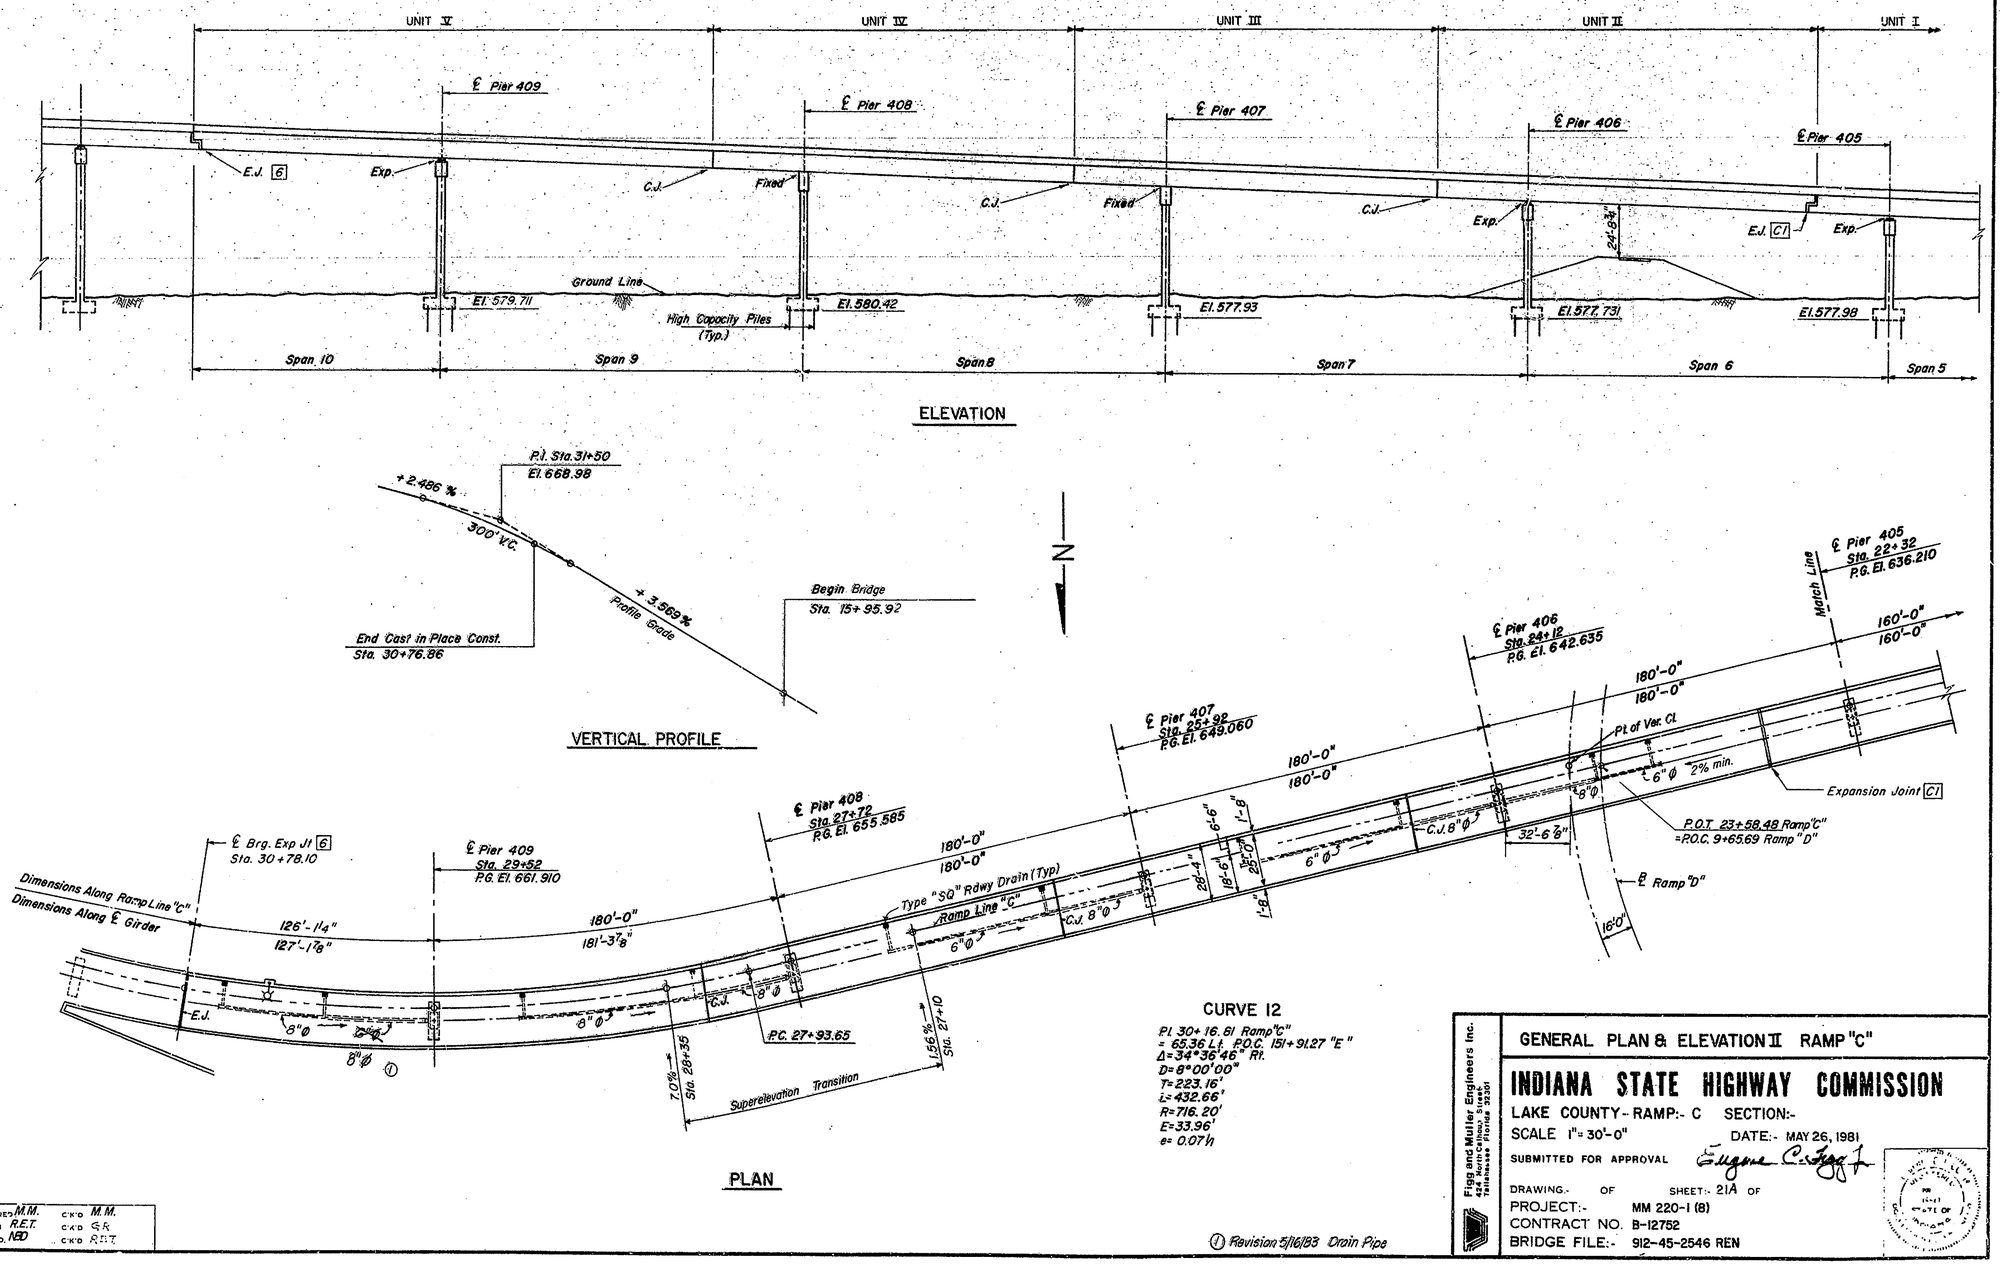

CURVE 12

P.I. 30+16.61 Ramp "C"
= 65.36 Lt. P.O.C. 151+91.27 "E"
Δ=34°36'46" Rt.
D=8°00'00"
T=223.16'
L=432.66'
R=716.20'
E=33.96'
e=0.07h

① Revision 5/16/83 Drain Pipe

DESIGNED M.M. C'K'D M.M.
DRAWN R.E.T. C'K'D G.R.
TRACED NED C'K'D R.E.T.

Figg and Muller Engineers Inc.
424 North Calhoun Street
Tallahassee Florida 32301

GENERAL PLAN & ELEVATION II RAMP "C"

INDIANA STATE HIGHWAY COMMISSION

LAKE COUNTY - RAMP:- C SECTION:-
SCALE 1" = 30'-0" DATE:- MAY 26, 1981
SUBMITTED FOR APPROVAL Eugene C. Figg Jr.
DRAWING:- OF SHEET:- 21A OF
PROJECT:- MM 220-1 (8)
CONTRACT NO. B-12752
BRIDGE FILE:- 912-45-2546 REN