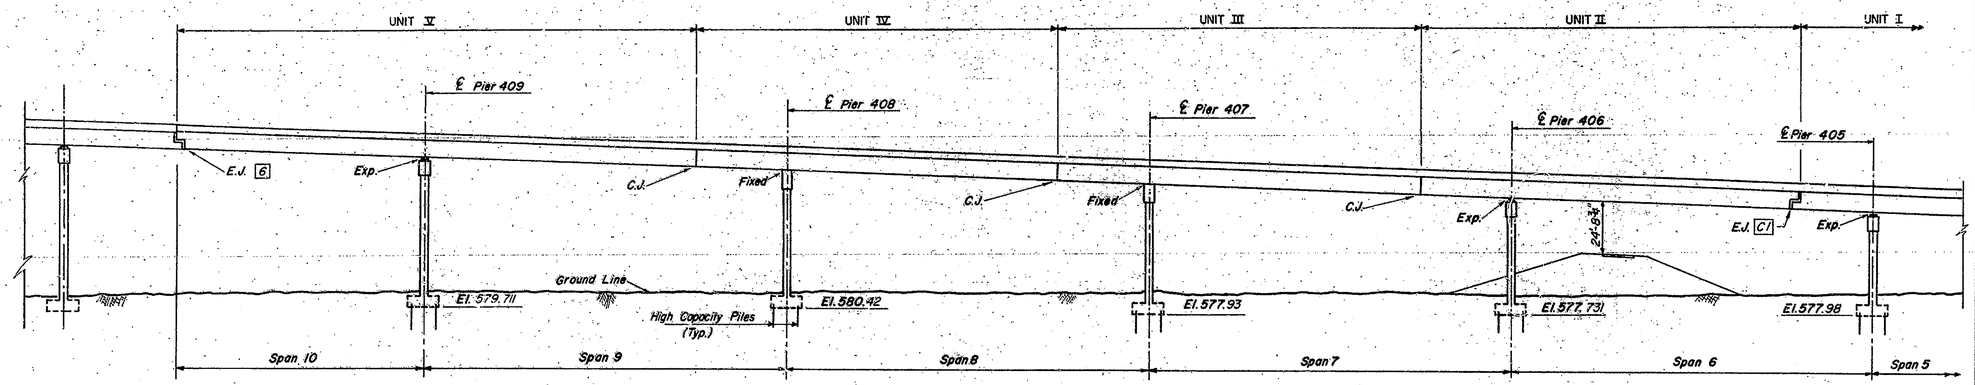

ELEVATION

VERTICAL PROFILE

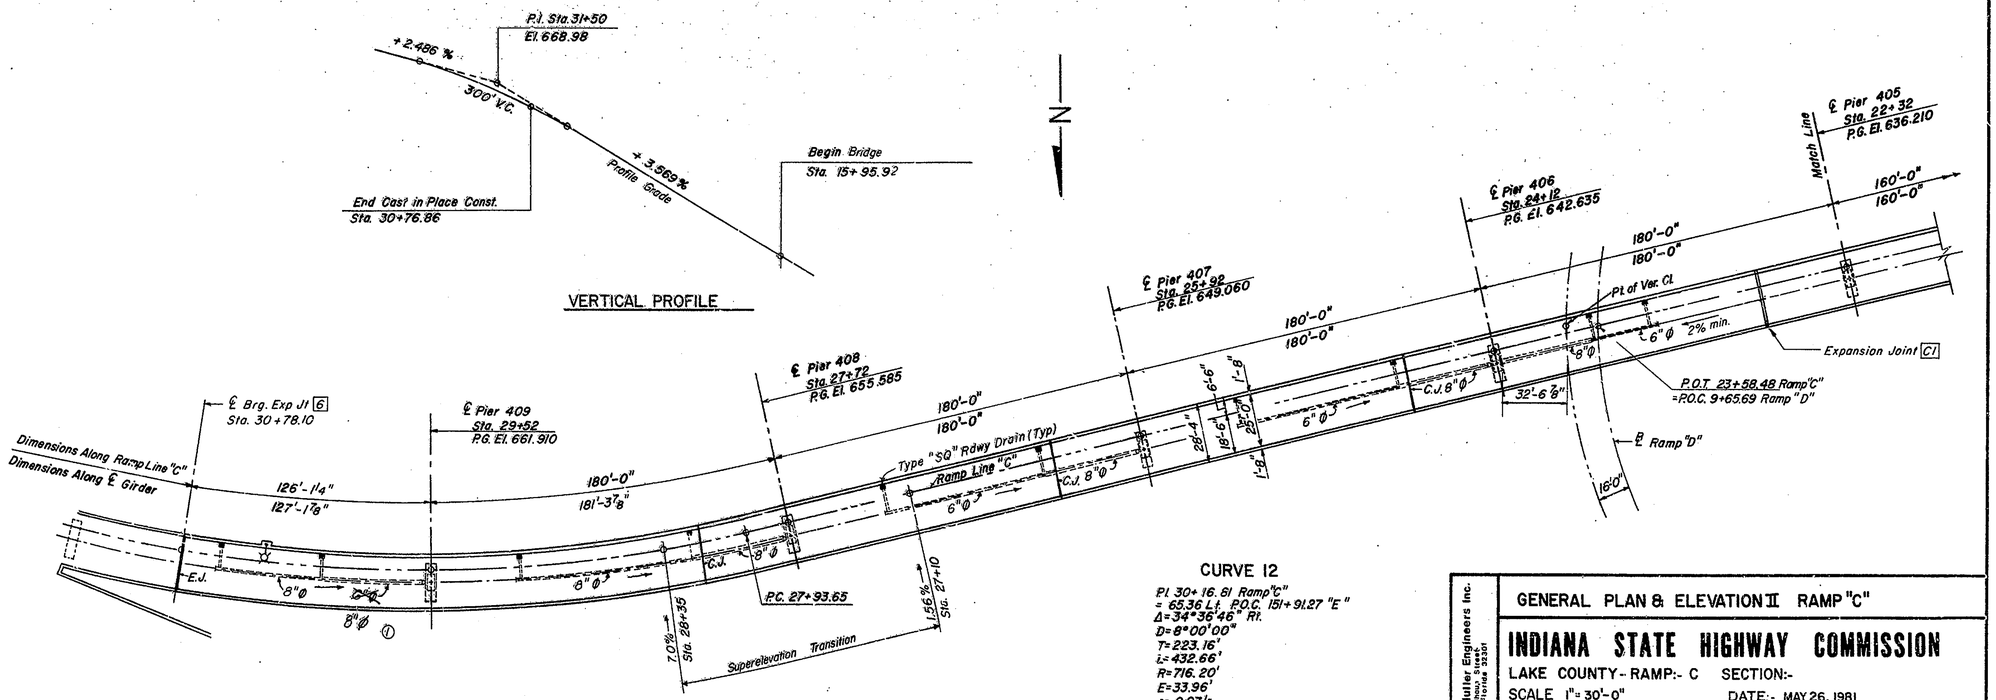

PLAN

CURVE 12

P.I. 30+16.61 Ramp "C"
= 65.36 Lt. P.O.C. 151+91.27 "E"
Δ=34°36'46" Rt.
D=6°00'00"
T=223.16'
L=432.66'
R=716.20'
E=33.96'
e=0.07ft

① Revision 5/16/83 Drain Pipe

DESIGNED	M.M.	C'K'D	M.M.
DRAWN	R.E.T.	C'K'D	G.R.
TRACED	NED	C'K'D	R.E.T.

Flagg and Muller Engineers Inc.
424 North Calhoun Street
Fort Wayne, Indiana 46808

GENERAL PLAN & ELEVATION II RAMP "C"

INDIANA STATE HIGHWAY COMMISSION

LAKE COUNTY - RAMP:- C SECTION:-

SCALE 1" = 30'-0" DATE:- MAY 26, 1981

SUBMITTED FOR APPROVAL Eugene C. Flagg Jr.

DRAWING:- OF SHEET:- 21A OF

PROJECT:- MM 220-1 (8)

CONTRACT NO. B-12752

BRIDGE FILE:- 912-45-2546 REN