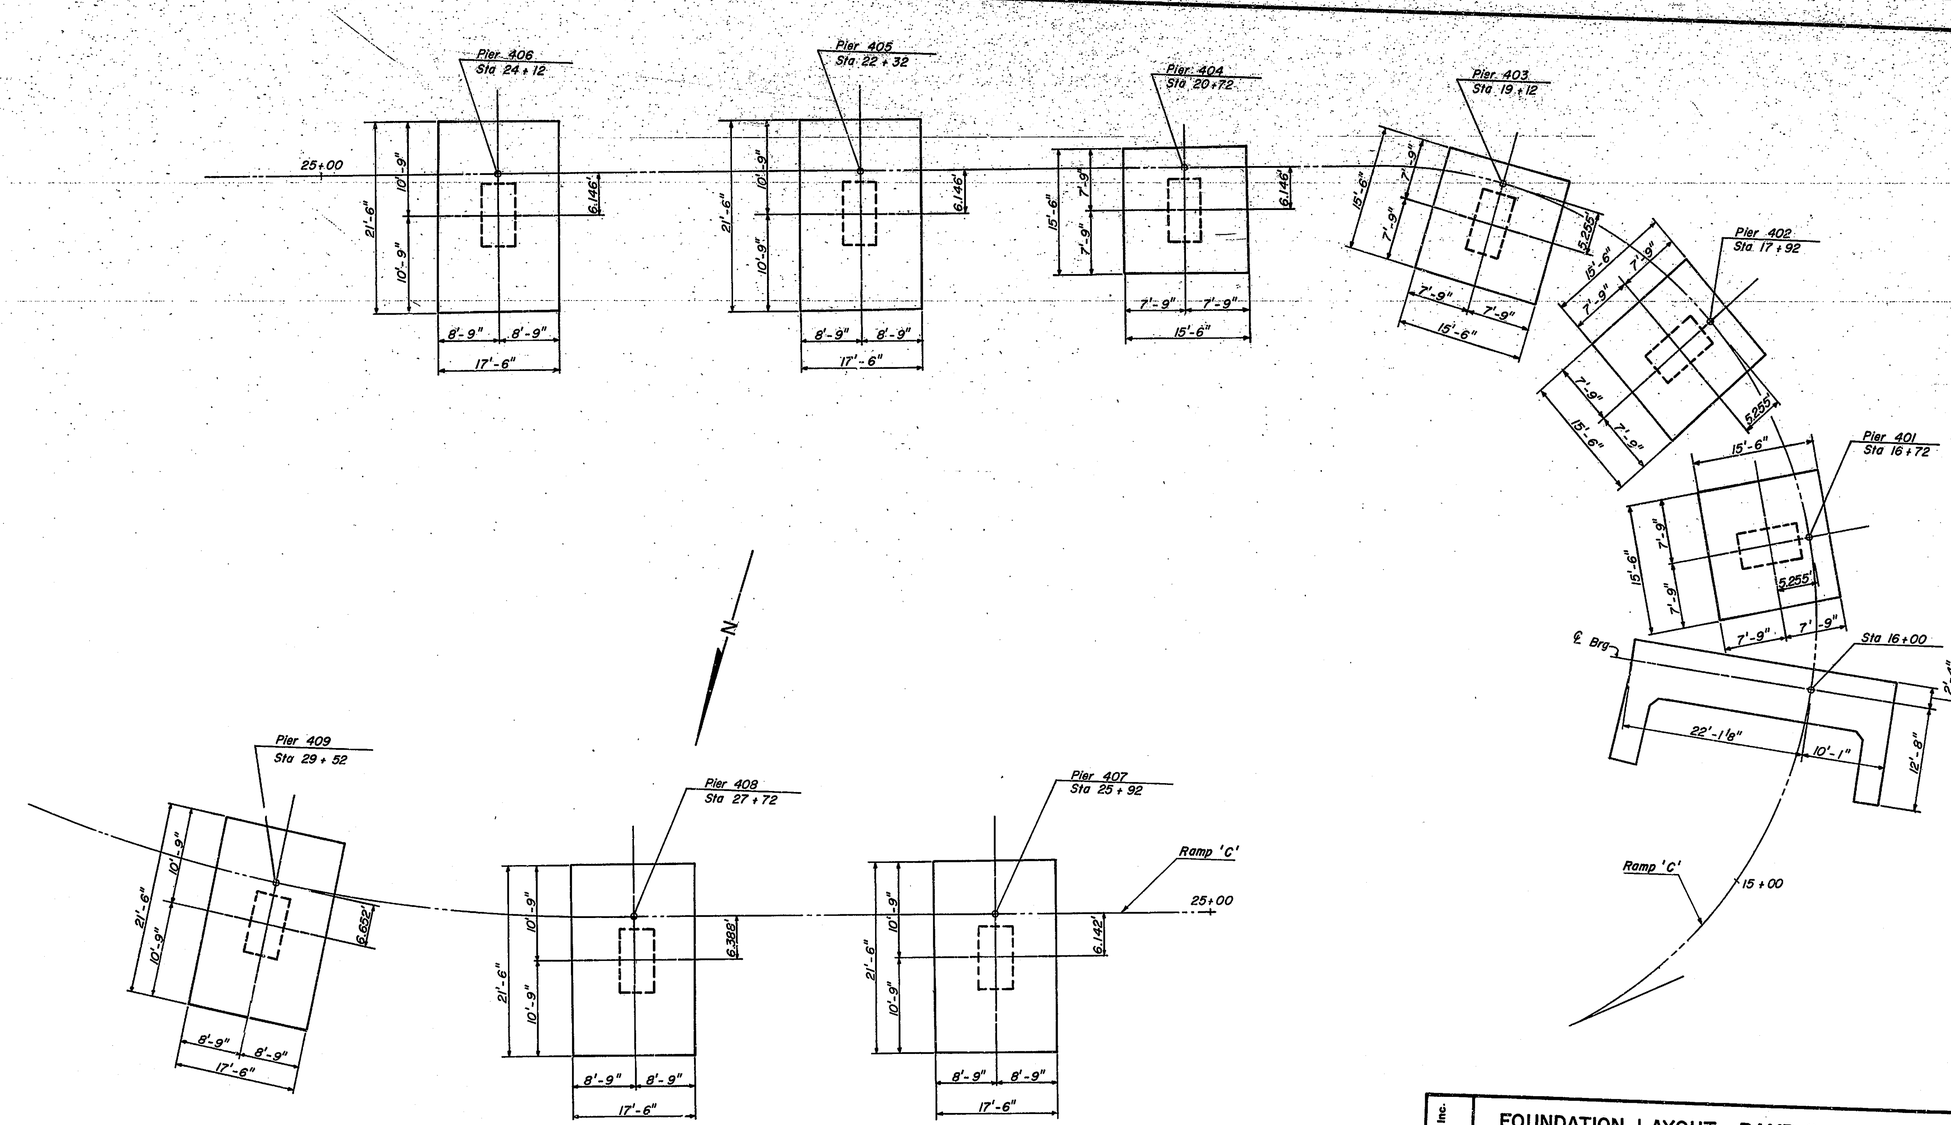


| | | | |
|---|---|---|---|
| DESIGNED | M.M. | C'K'D. | M.M. |
| DRAWN | RMB | C'K'D. | G.R. |
| TRACED | RMB | C'K'D. | G.R. |

APPROVED FOR CONSTRUCTION

W. B. Abbott 5-18-81

W. B. ABBOTT
Assistant Engineer of Bridge Design

Figg and Muller Engineers Inc.
424 North Calhoun Street
Tallahassee Florida 32301

FOUNDATION LAYOUT - RAMP C

**INDIANA STATE HIGHWAY COMMISSION**

LAKE COUNTY - RAMP:- C SECTION:-

SCALE:- N.T.S. DATE:- MARCH 13, 1981

SUBMITTED FOR APPROVAL Eugene C. Figg Jr.

DRAWING:- OF SHEET:- 22 OF

PROJECT:- MM 220-1 (8)

CONTRACT NO. B-12752

BRIDGE FILE:- 912-45-2546 REN

EUGENE C. FIGG, JR. REGISTERED No. 12543 STATE OF INDIANA PROFESSIONAL ENGINEER