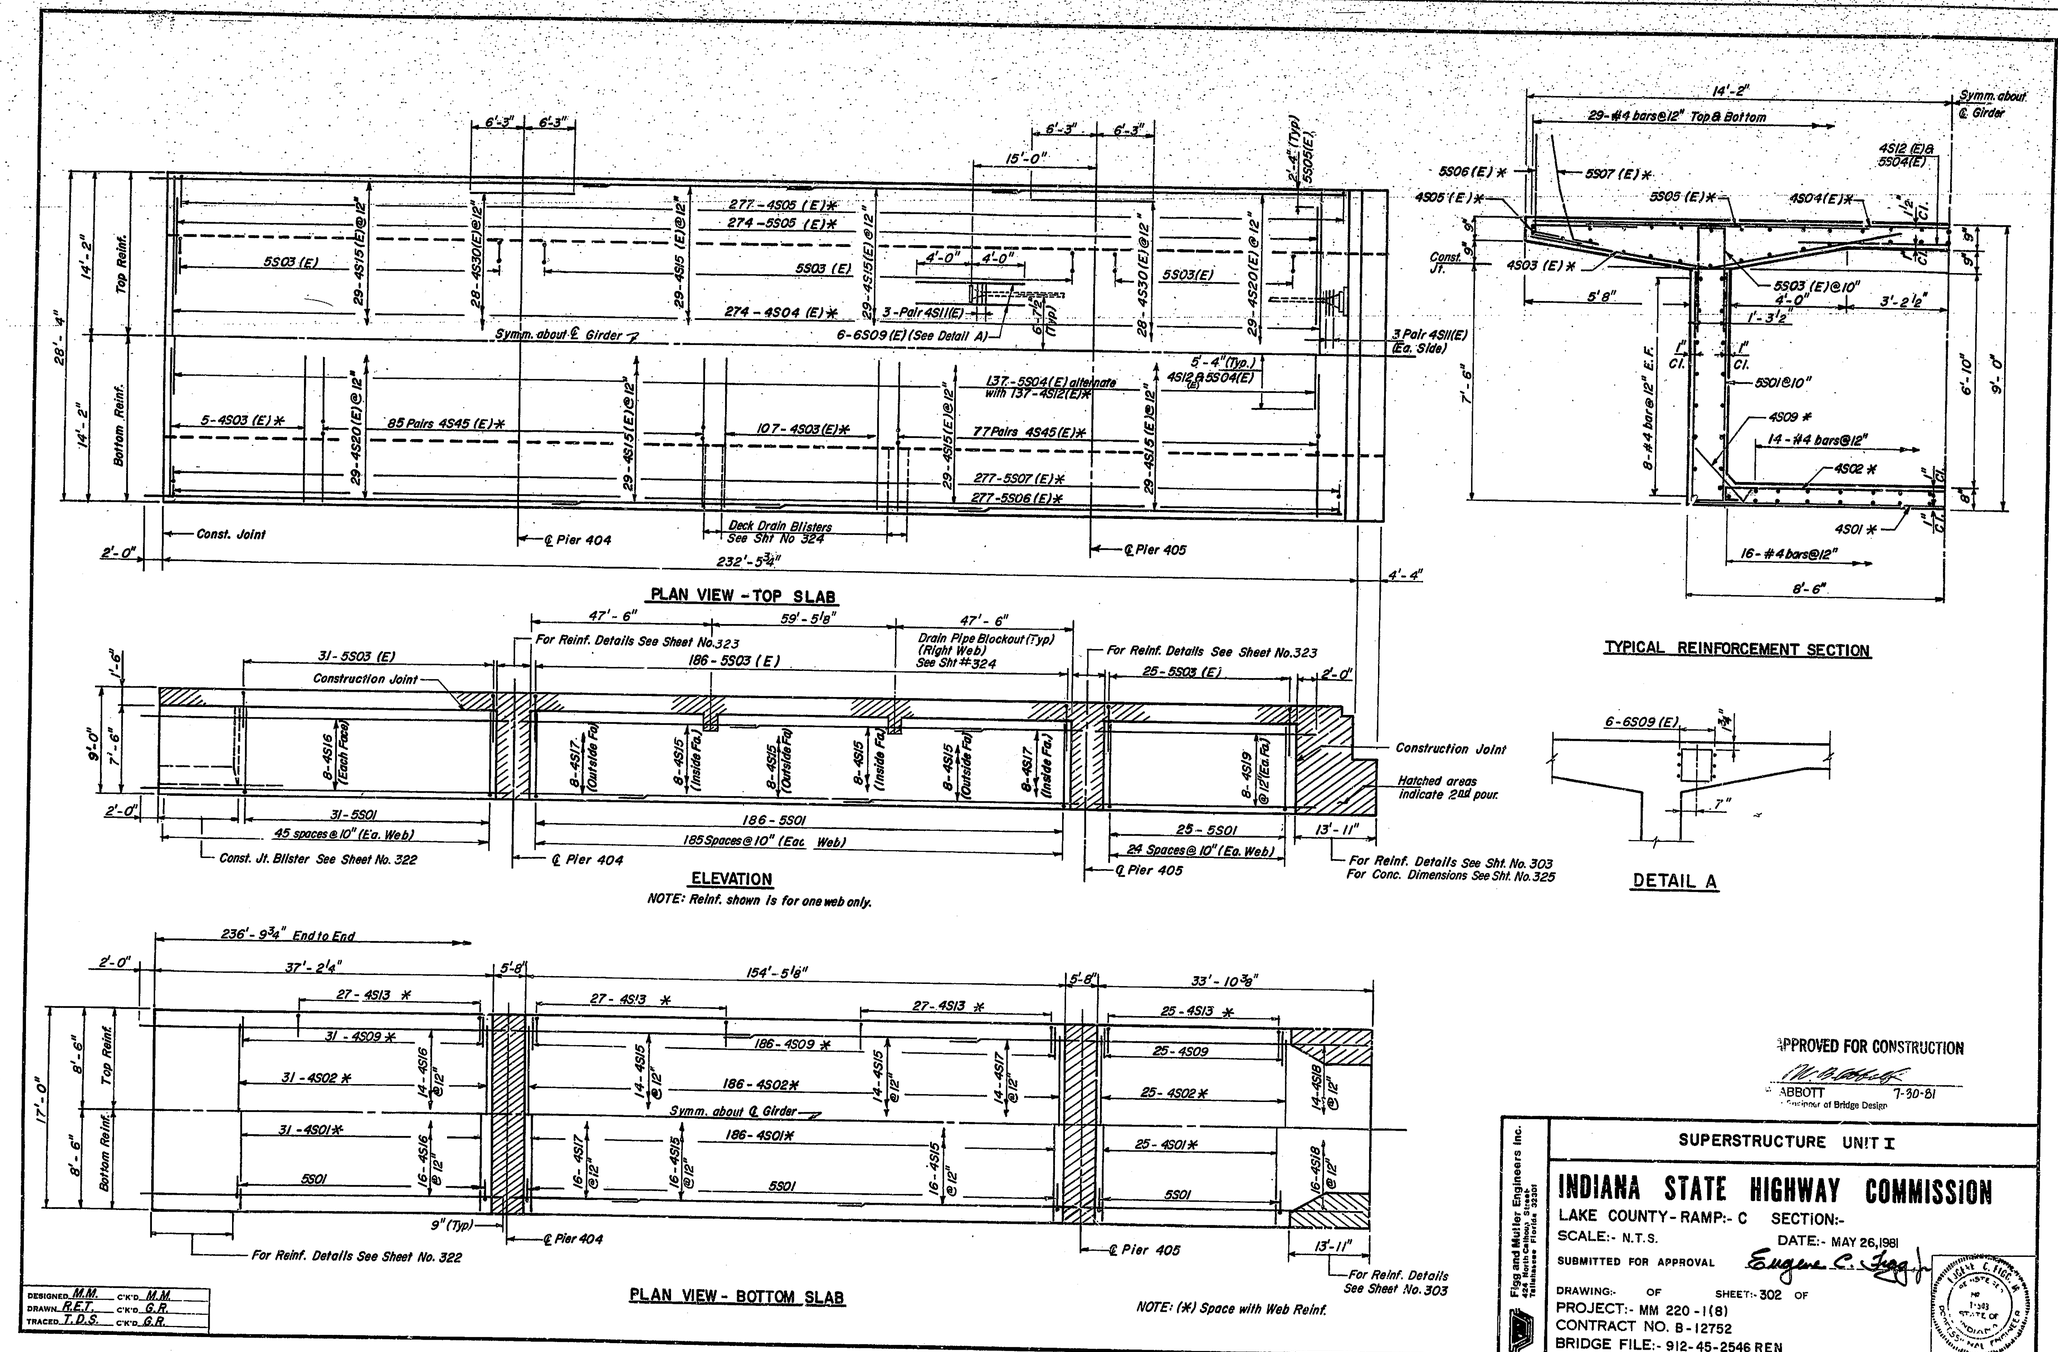

APPROVED FOR CONSTRUCTION

ABBOTT 7-30-81
Engineer of Bridge Design

Figg and Muller Engineers Inc.
424 North Calhoun Street
Tallahassee Florida 32301

SUPERSTRUCTURE UNIT I

INDIANA STATE HIGHWAY COMMISSION

LAKE COUNTY - RAMP:- C SECTION:-

SCALE:- N.T.S. DATE:- MAY 26, 1981

SUBMITTED FOR APPROVAL Eugene C. Figg Jr.

DRAWING:- OF SHEET:- 302 OF

PROJECT:- MM 220 - 1(8)

CONTRACT NO. B-12752

BRIDGE FILE:- 912-45-2546 REN